
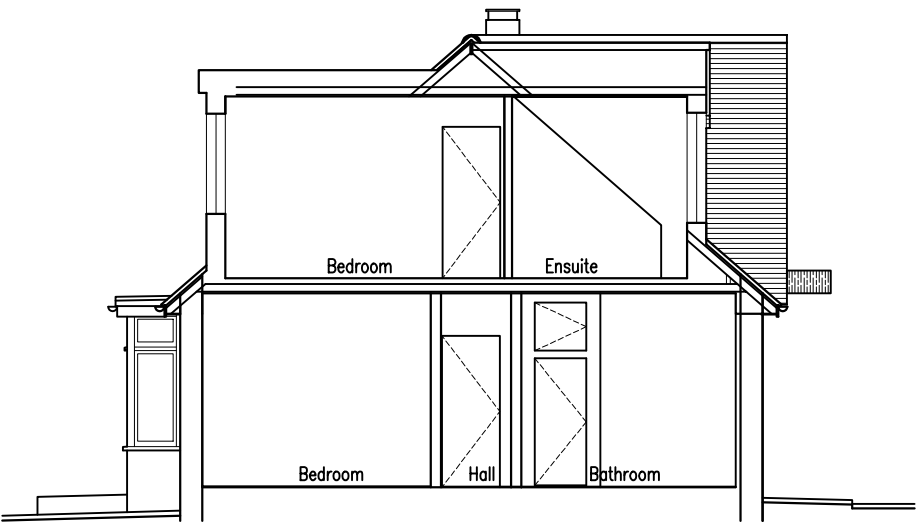
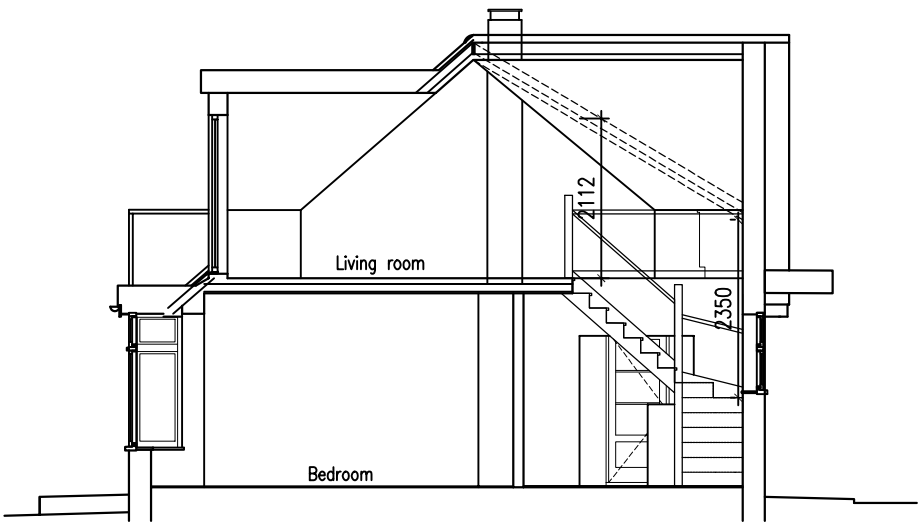
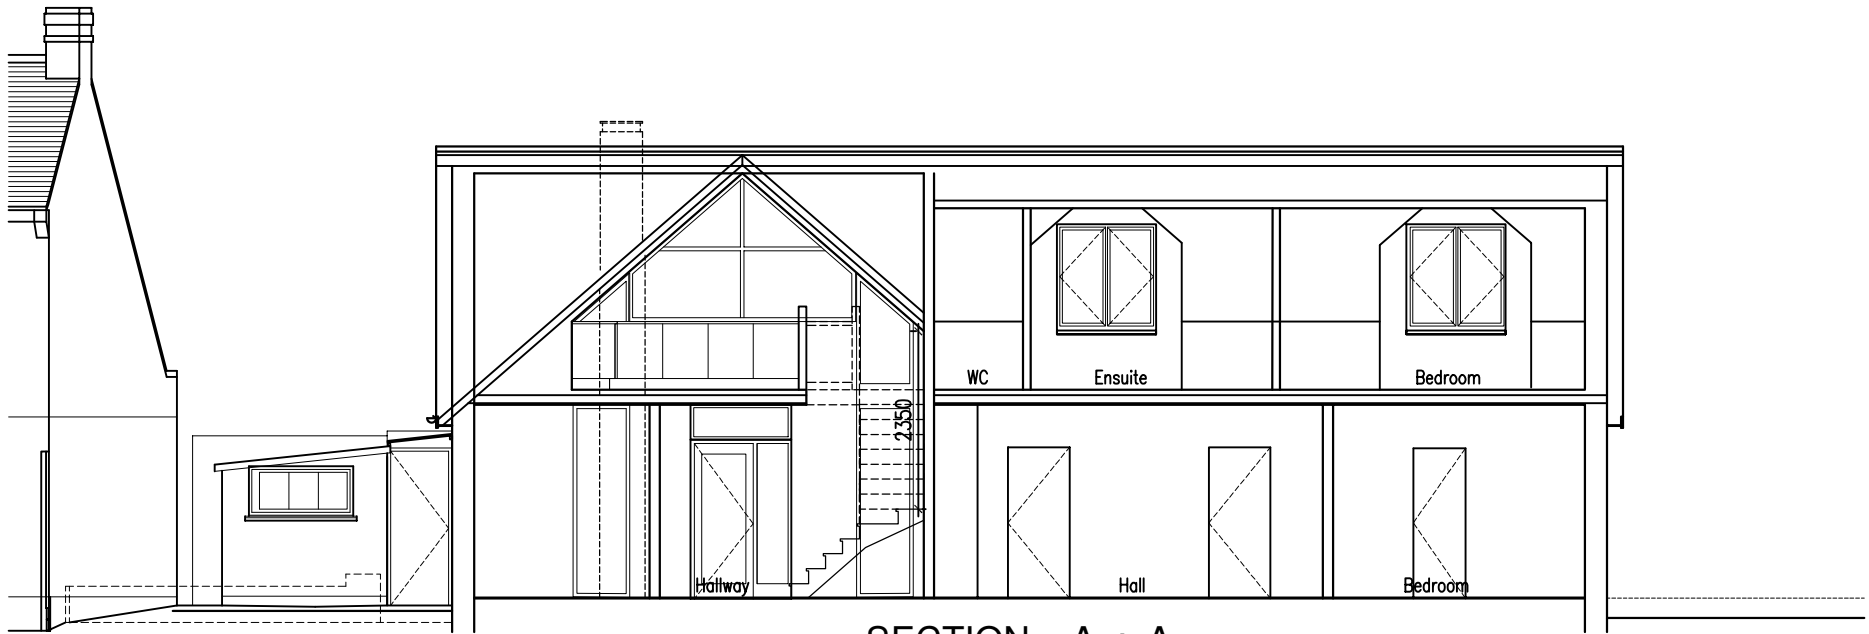


10 metres @ 1:100 on A3

1 metre @ 1:100 on A3

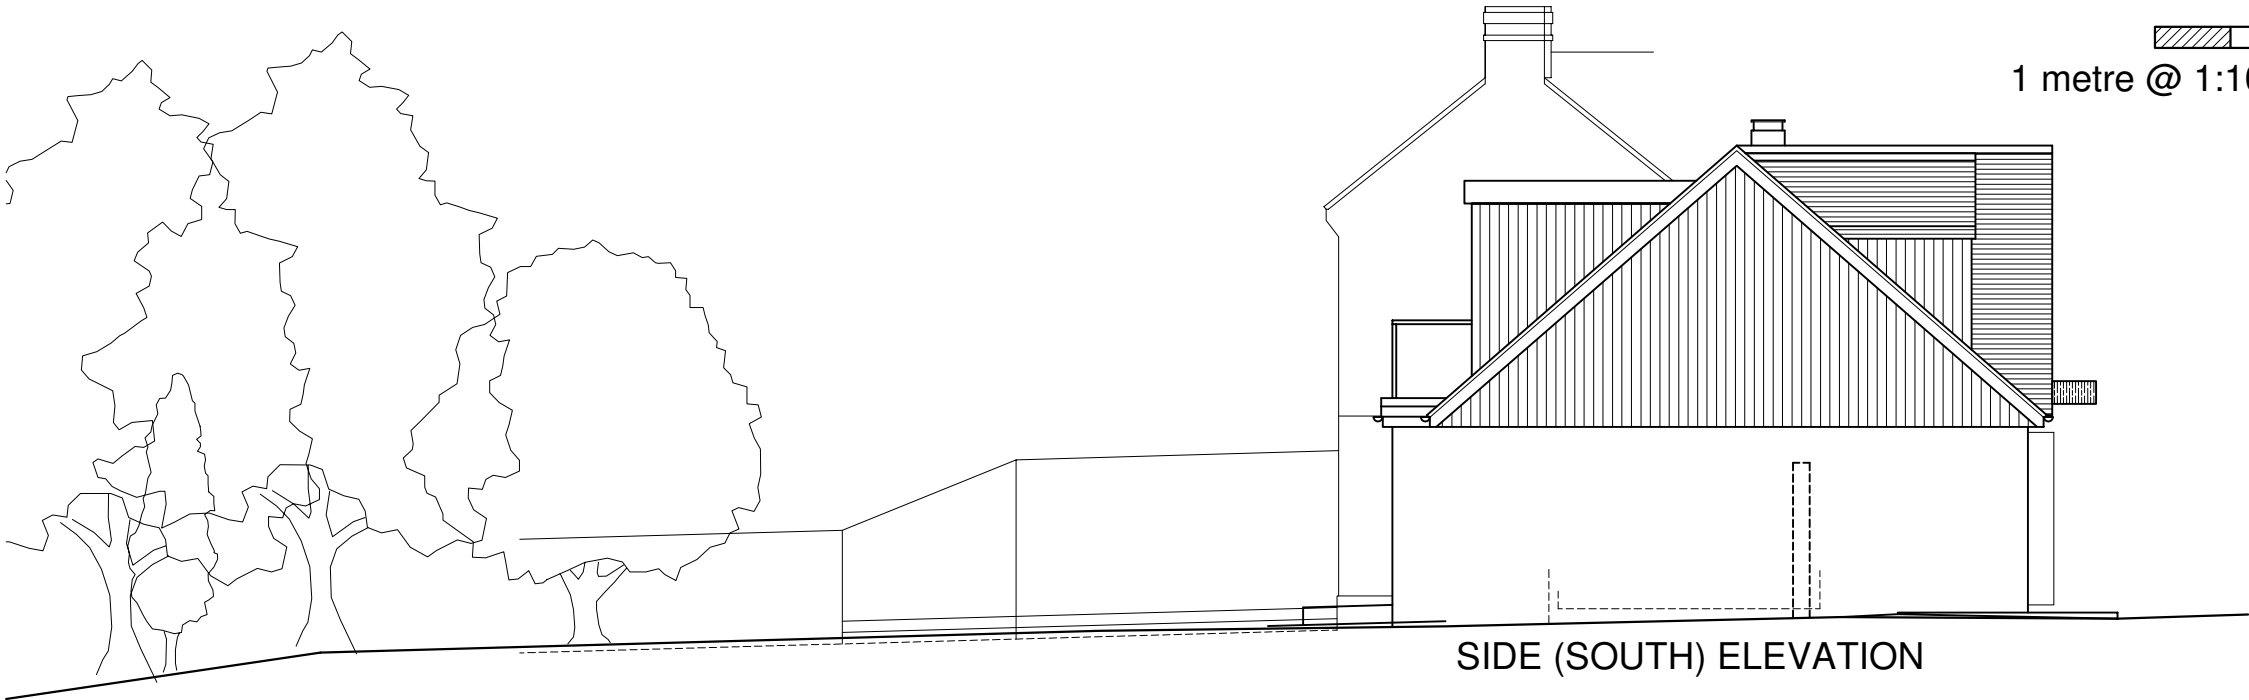

rev.	date	
These drawings should be approved by Local Authority Building Control or other appropriate checking Authority prior to commencement of the work.		
No dimensions to be scaled from this drawing. All dimensions to be checked on site. This drawing is copyright.		
client		
Mark & Lisa Taylor		
project		
Chewton, The Crescent Steyning		
drawing		
Proposed Elevations & Sections		
scale	1:100@A3	date 18.02.2026
drawn	CH	
9 Kenton Road Hove, East Sussex BN3 4PG		
tel: 01273 298217 fax: 01273 298217 e-mail: info@clairehaigharchitects.co.uk		
rev.		
CH 1296 /010		