


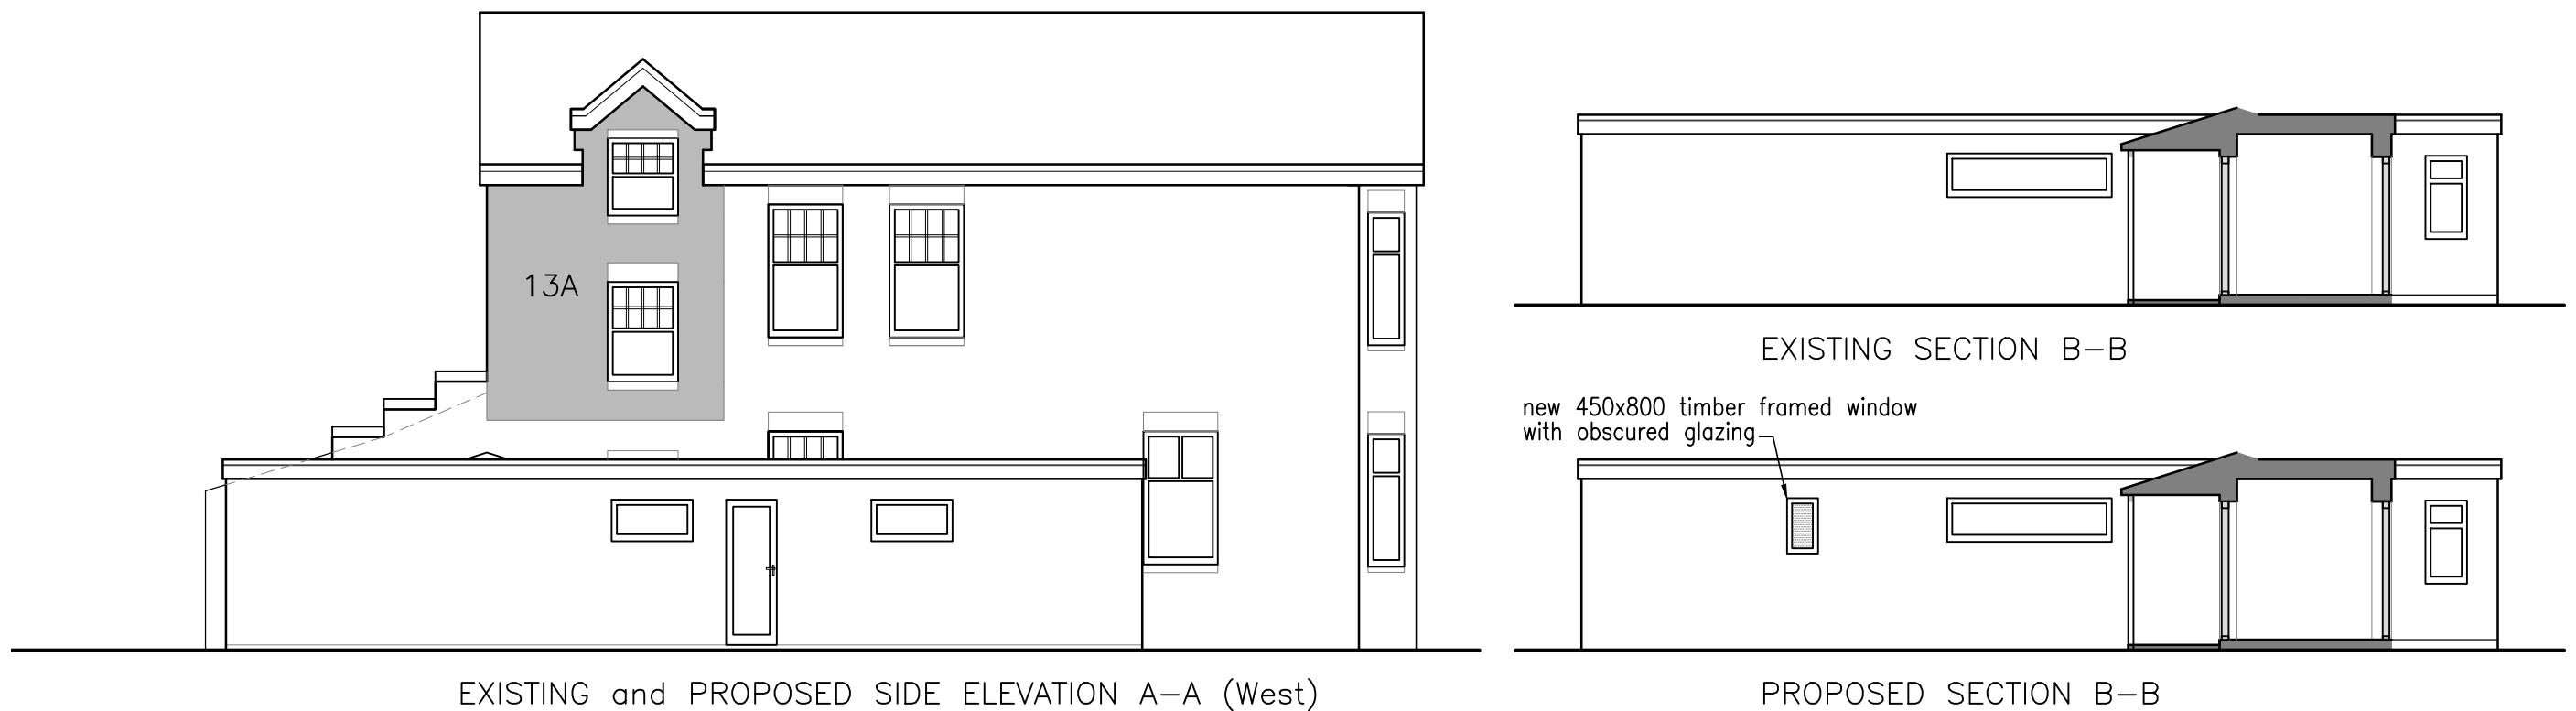

Carmichael Building Design Ltd.

Rosemary Cottage Pound Lane Mannings Heath
Horsham West Sussex RH13 6JL
t: 01403 252794

Client
Matthew and Alex Scoines

Project
13 Richmond Road
Horsham
RH12 2EG

Drawing Title
Elevations

Sheet size A3
Scale 1:100

RevA Issued for approval 04.02.2026
Rev- Issued for approval 29.10.2025

Drawing No.
25151

Rev.
A