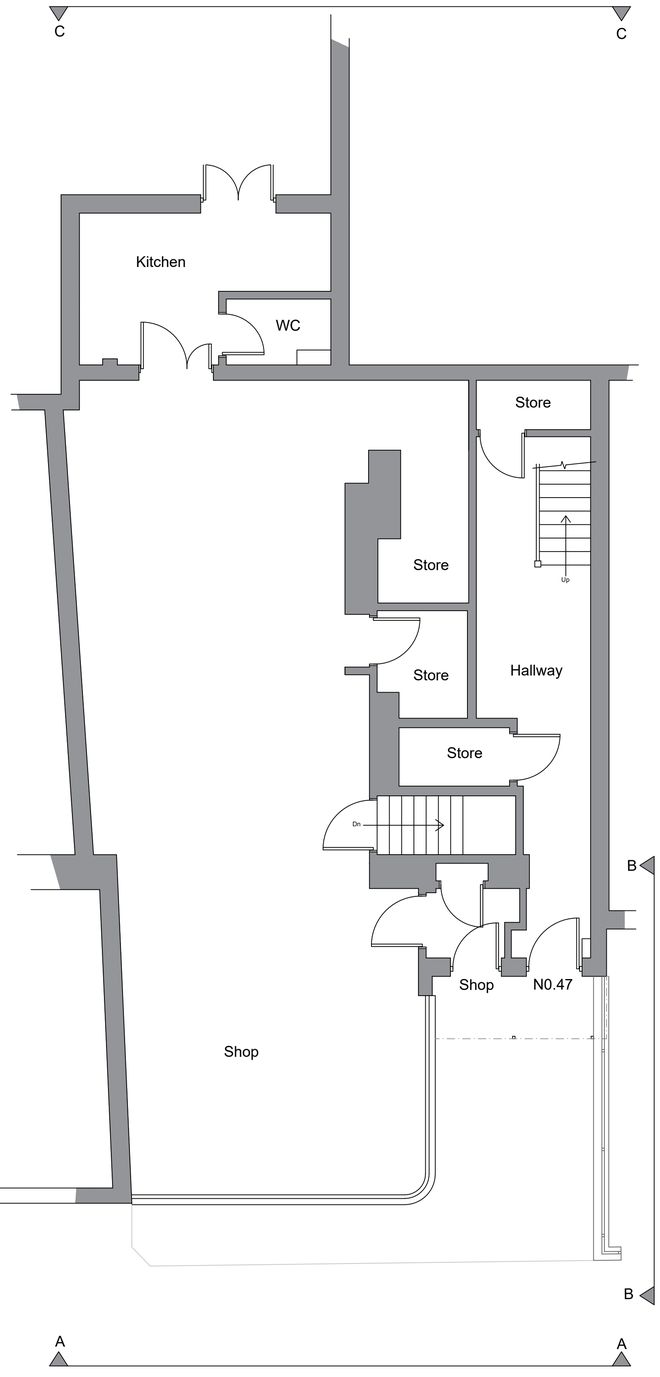

Existing Ground Floor Layout (Scale 1:50)

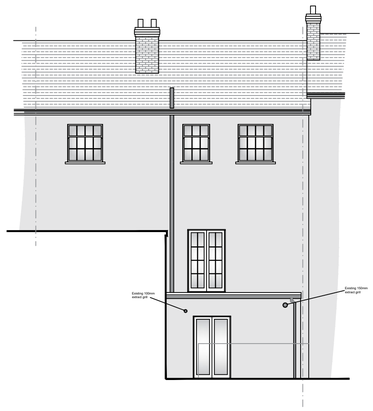

Existing Rear Elevation C - C (Scale 1:100)



Existing Front Elevation A - A (Scale 1:100)

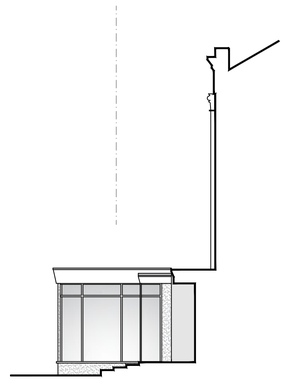

Existing Side Elevation B - B (Scale 1:100)

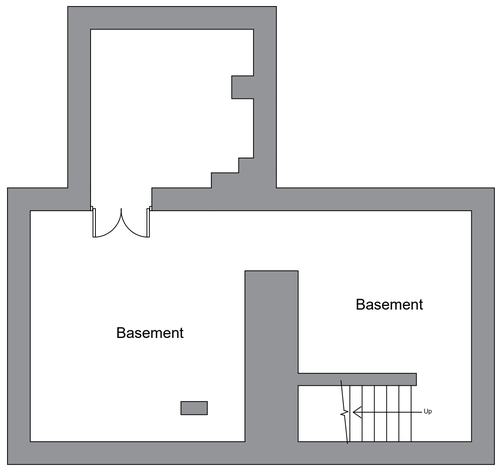

Existing Basement (Scale 1:50)

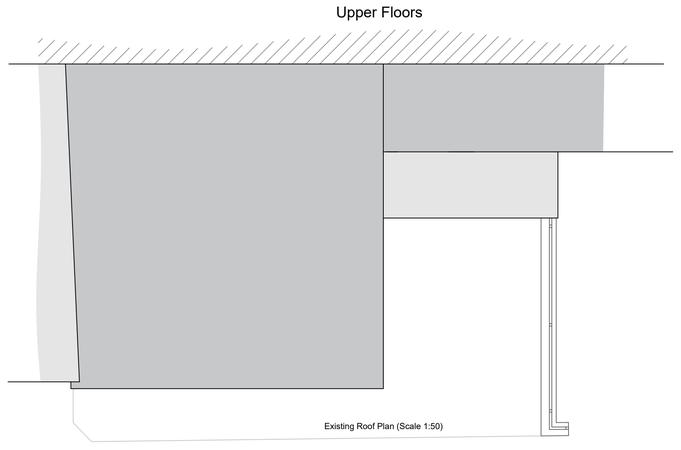

Existing Roof Plan (Scale 1:50)

Scale Bar (1:50)
0m 5m

A	Sept 2026	Rear elevation added

revisions

DOWNSVIEW
ASSOCIATES
Chartered Surveyors

Little Acorns, Hampers Lane, Storrington,
West Sussex, RH20 3HZ
Tel: 01903 745567 Web: 7525 84455
Email: mail@downsview-surveyors.co.uk

RICS

address
47 London Road
Horsham
West Sussex
RH12 1AN

project
Proposed Change of use, porch extension and alterations

title
Existing layouts and elevations

scale	date	revision
As noted @ A1	Jan 2026	A

drawing number
2025.490.01