


Proposed Side Elevation

Proposed Rear Elevation

Proposed Side Elevation

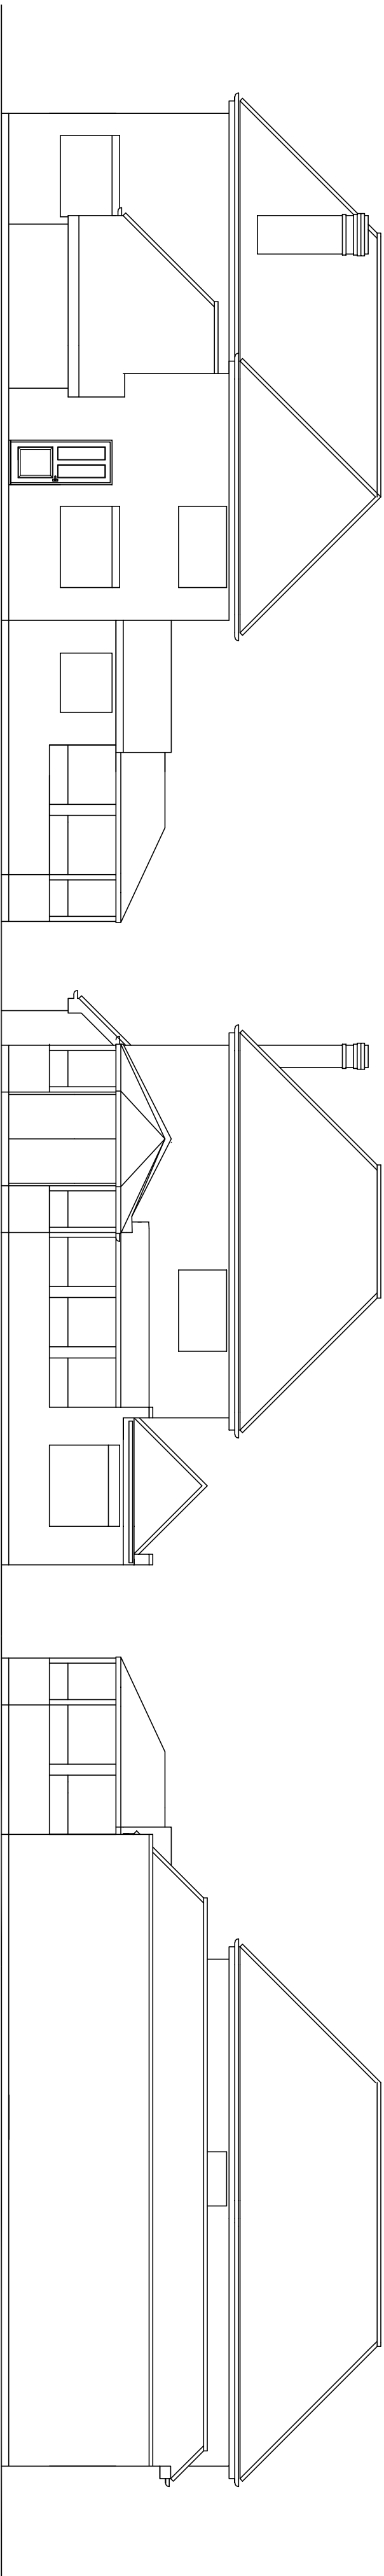

Existing Side Elevation

Existing Rear Elevation

Existing Side Elevation

