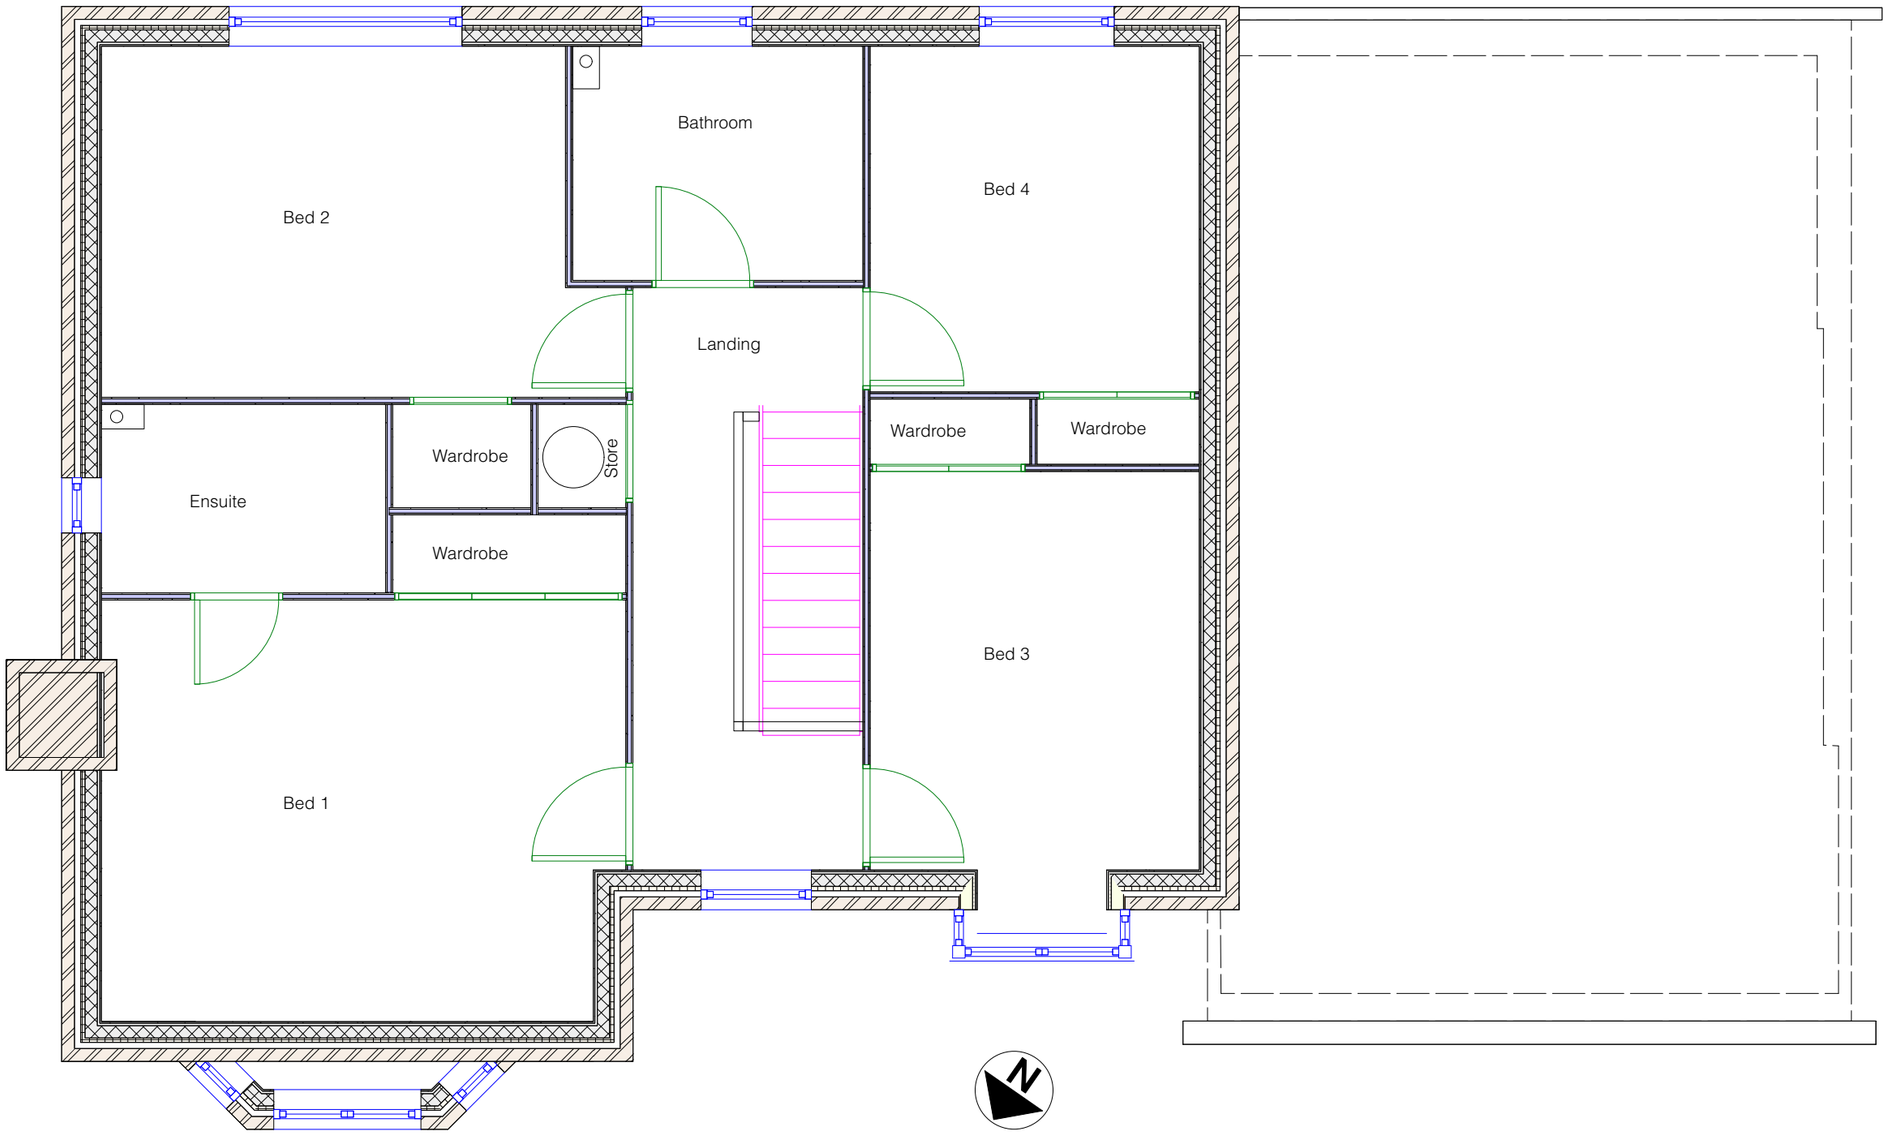


EXISTING FIRST FLOOR

0 1.0 2.0 3.0 4.0 5.0 M

Sheet No. D 0425/741/04

Scales Page Size A3:
1:50

Notes:

Planning detail ONLY
NOT to be used for Construction

Project Name:

CLD Proposed
3 Window Dormers to Attic conversion, Window to door, Door to window, 4 roof windows

Date: 22/04/2025

Client:
Creasey

Site Address:
4 Walton Drive
Horsham
RH13 6AQ

PB PROPERTIES
the design to build on

Paul Maggs MCIAT

Hazelwood, Harbolets Road,
West Chiltington RH20 2LG

Tel: 01798 813298

paul@pbproperties.co.uk
www.pbproperties.co.uk

Drawings produced using Vectorworks CAD. Only written dimensions to be respected. Copyright protected to PB Properties

CIAT
CHARTERED PRACTICE