


0 10 20 30 40 50metres

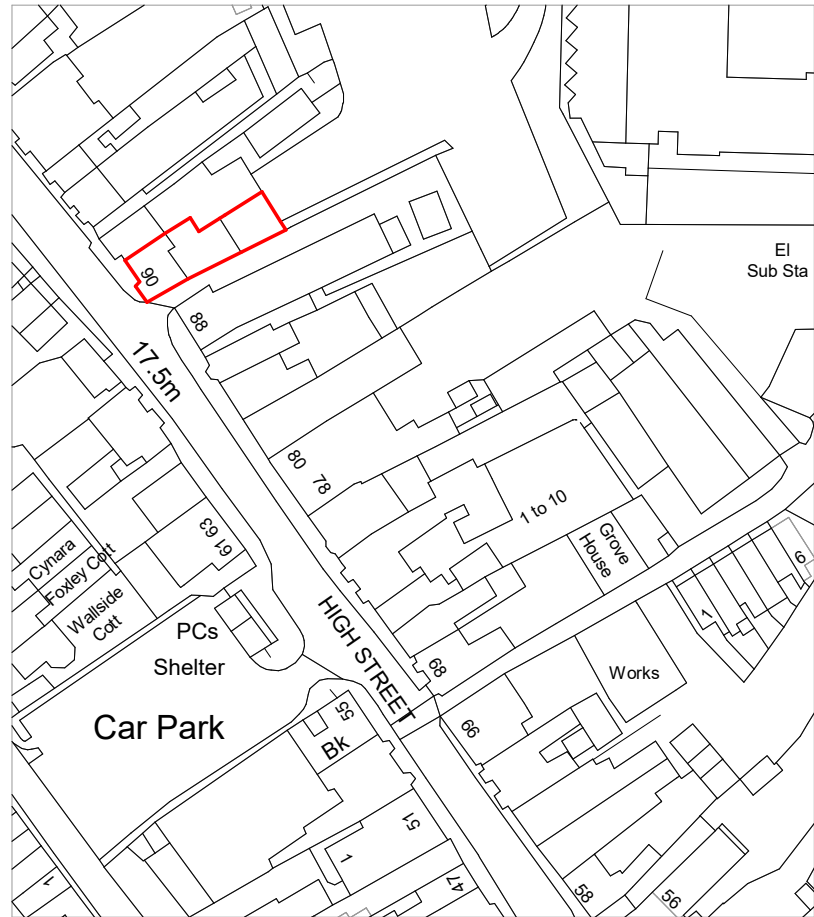


ReQuestAPlan
Map number: TORQAN2339172014131
© 2023 Jones Architects

1 LOCATION PLAN
A000 1 : 1250@A3

2 BLOCK PLAN
A000 1 : 200@A3

0 1 2 3 4 5metres 10

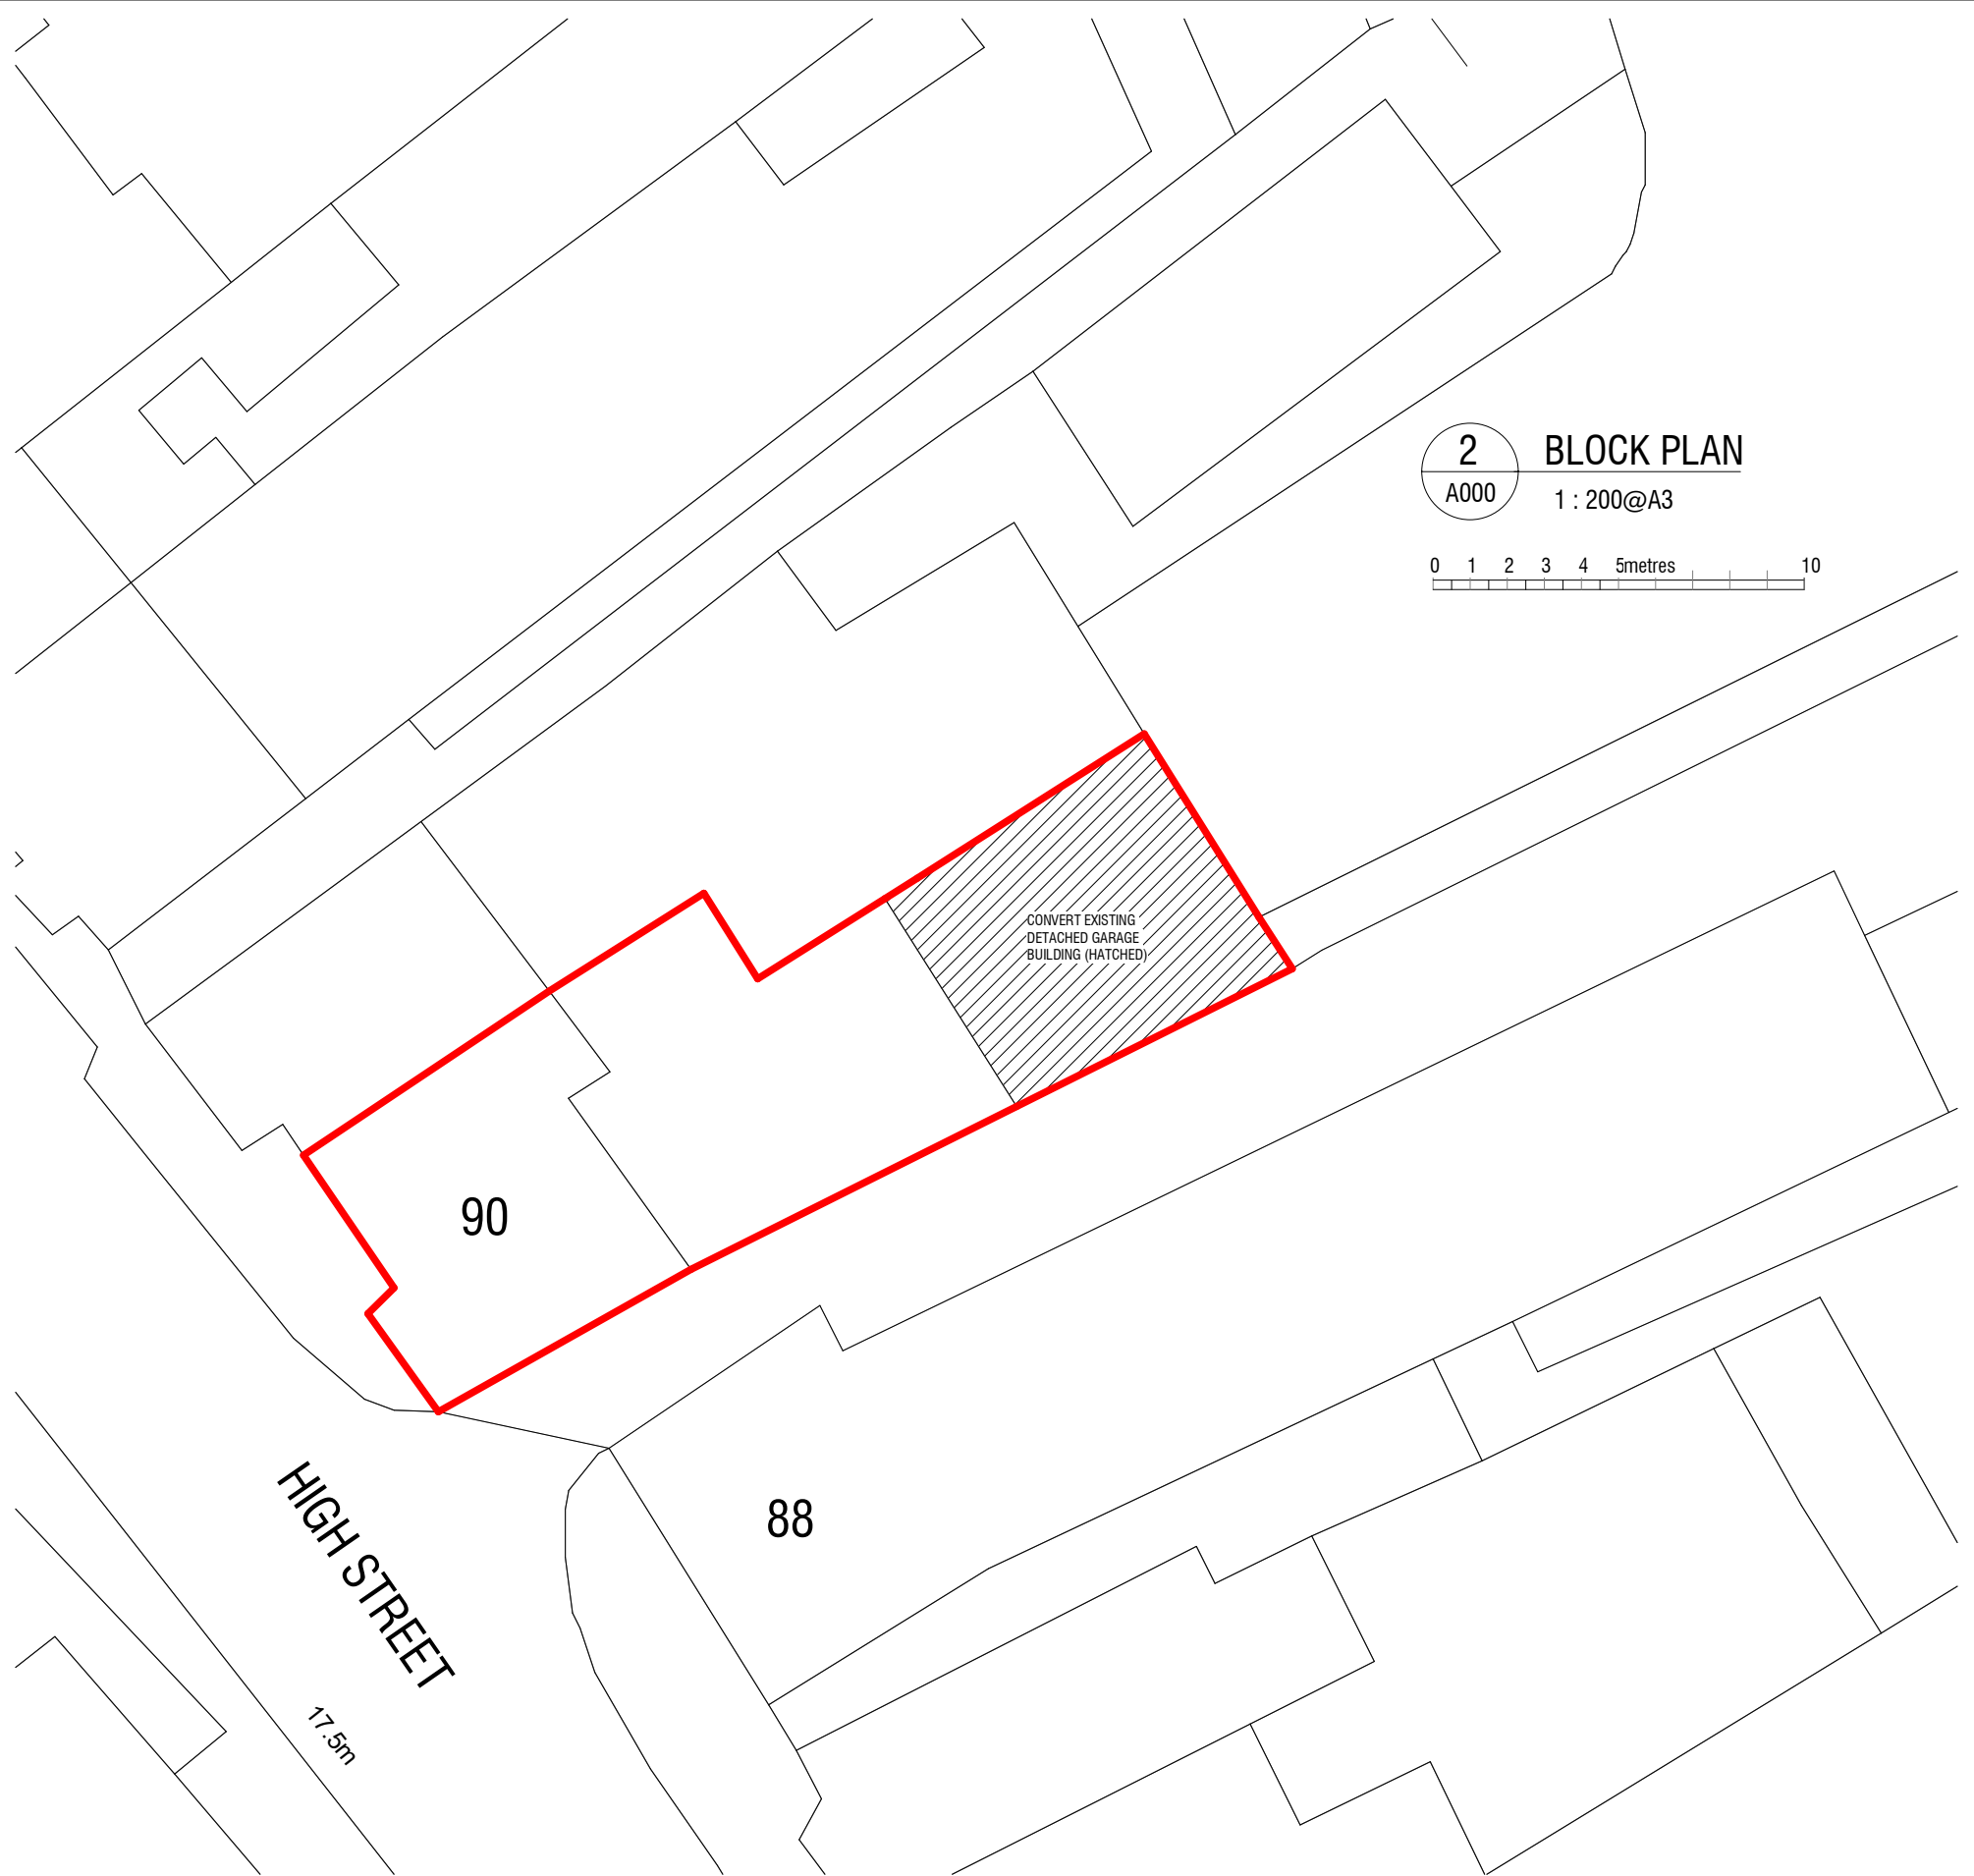

REVISIONS	DATE	DESCRIPTION
-----------	------	-------------

JOB NUMBER	959-25	JOB TITLE	90 High Street, Steyning	
CLIENT	Kim Black			
DRAWING TITLE	SITE LOCATION & BLOCK PLAN			
SCALE	DATE	DRAWN	DRAWING NO.	REV.
As indicated		NJ	A000	



(01903) 814614
info@jonesarchitects.co.uk