

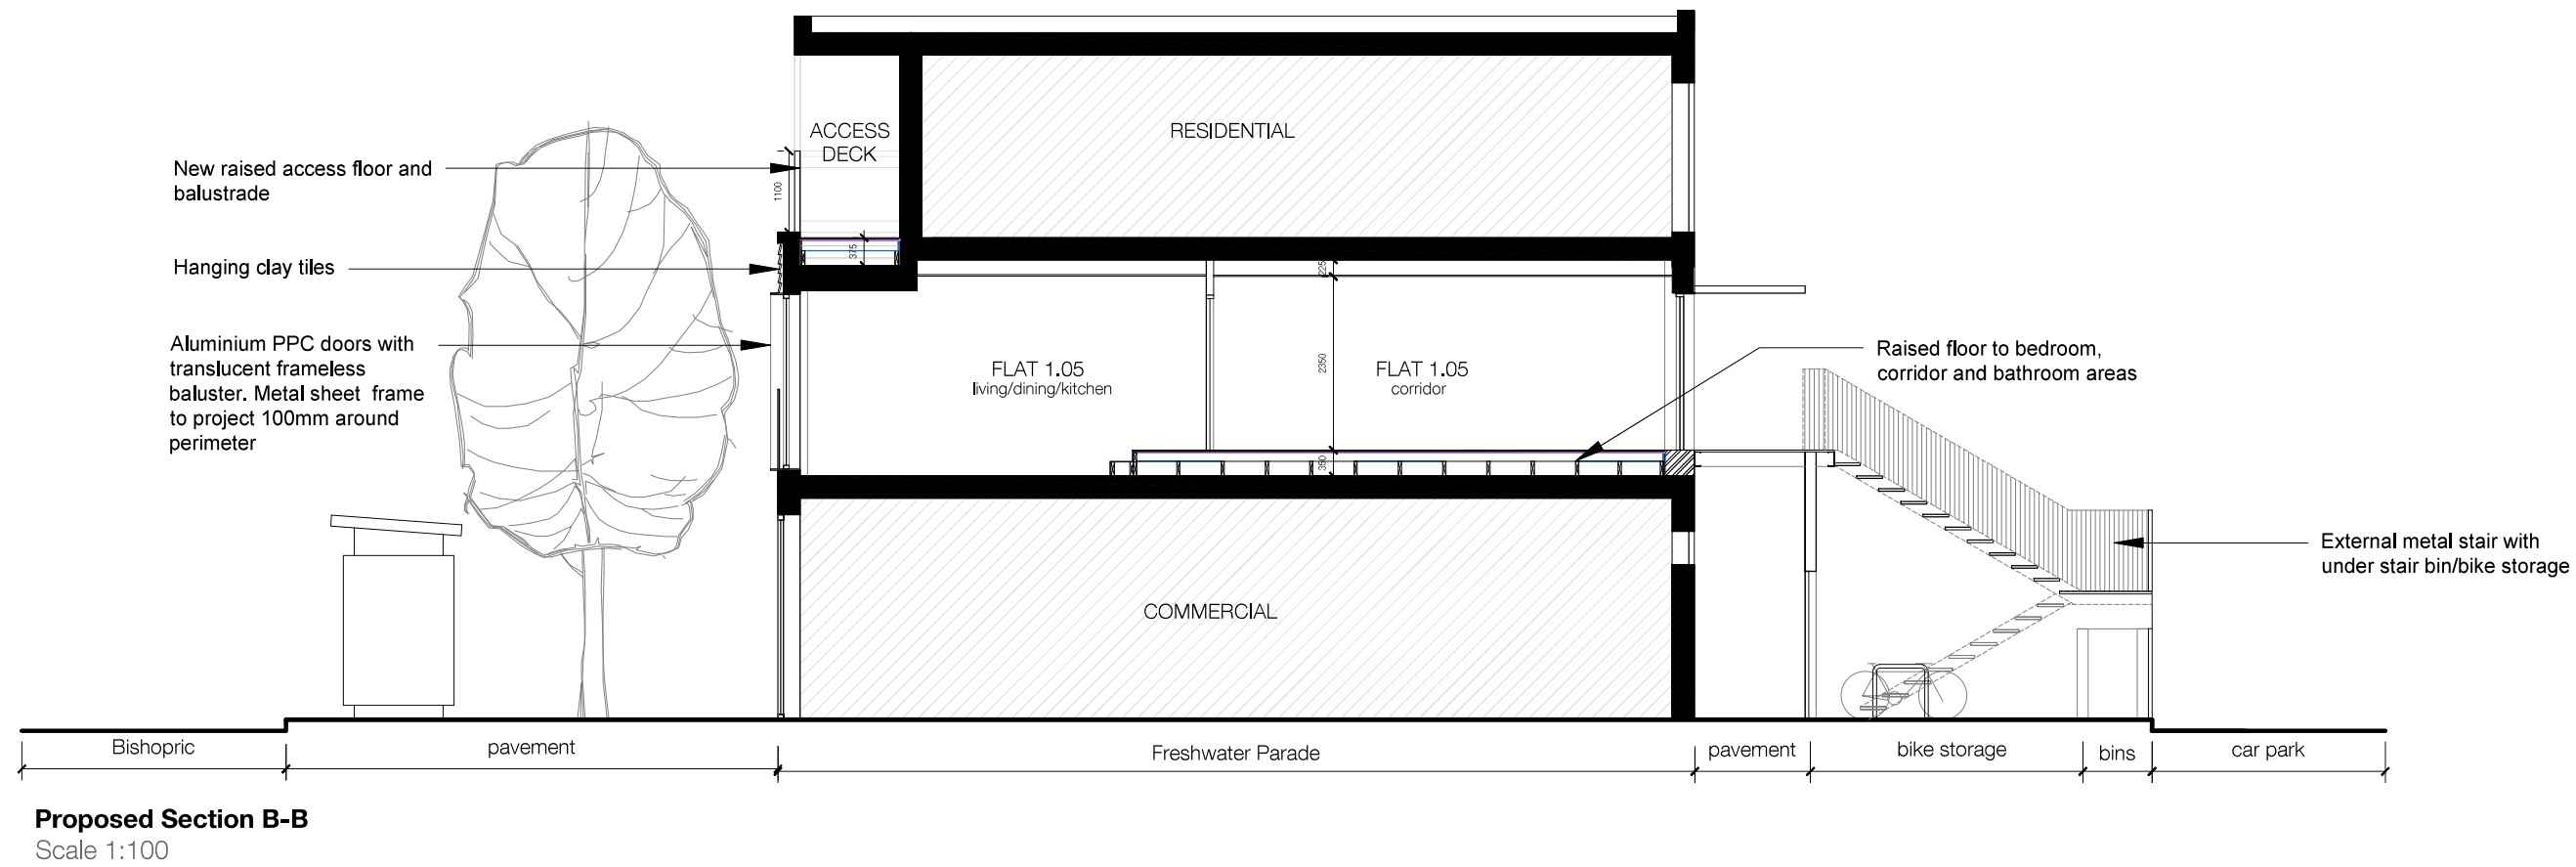


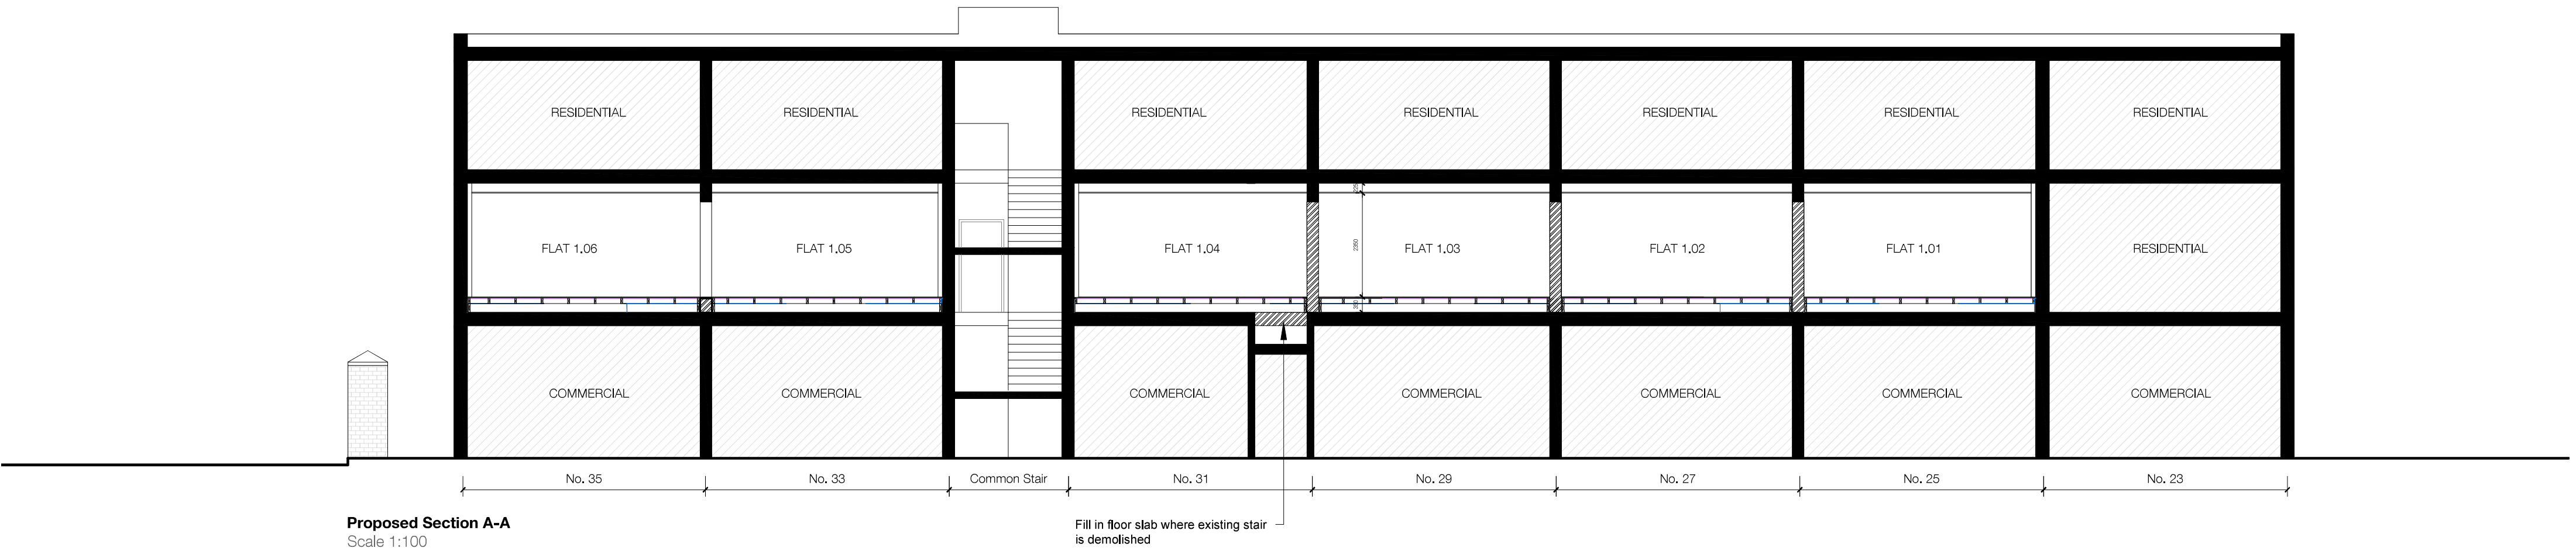


- KEY
- Existing Walls
  - New Walls
  - Area not part of proposed works

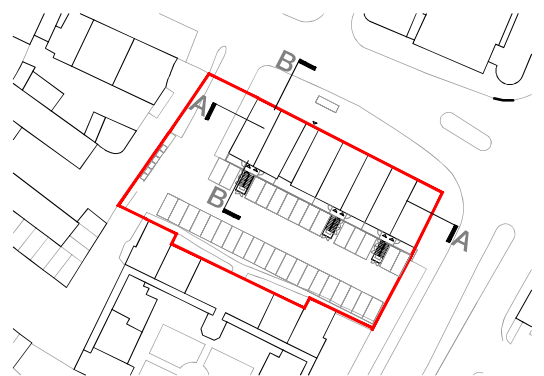

## INFORMATION

NOT FOR CONSTRUCTION

**METASHAPE | ARCHITECTS**

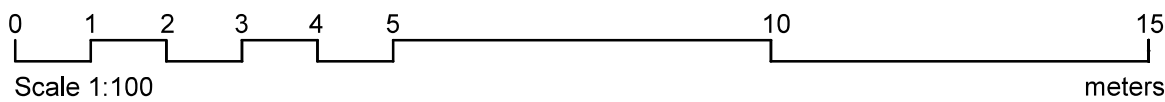

| Revision | Date       | Reason                            | Initial | Notes |
|----------|------------|-----------------------------------|---------|-------|
| RevA     | 01/10/2025 | Floor and ceiling height revised. | IPL DK  |       |

This drawing is for information only and is subject to Planning Approval, Statutory undertaker searches, Building Control Approval and Detailed Design Development.

Do not scale drawing except for planning purposes. Figure dimensions to be worked to in all cases.

|                                                              |                            |                              |
|--------------------------------------------------------------|----------------------------|------------------------------|
| PROJECT<br>Freshwater Parade, Bishopric<br>Horsham, RH12 1QD | TITLE<br>Proposed Sections |                              |
| SCALE<br>1:100 @ A2                                          | DATE<br>October 2022       | DRAWING No.<br>2022-063/2300 |
| DRAWN<br>DK                                                  | REVIEWED<br>IPL            | REVISION<br>A                |