



Existing Section A-A
Scale 1:100

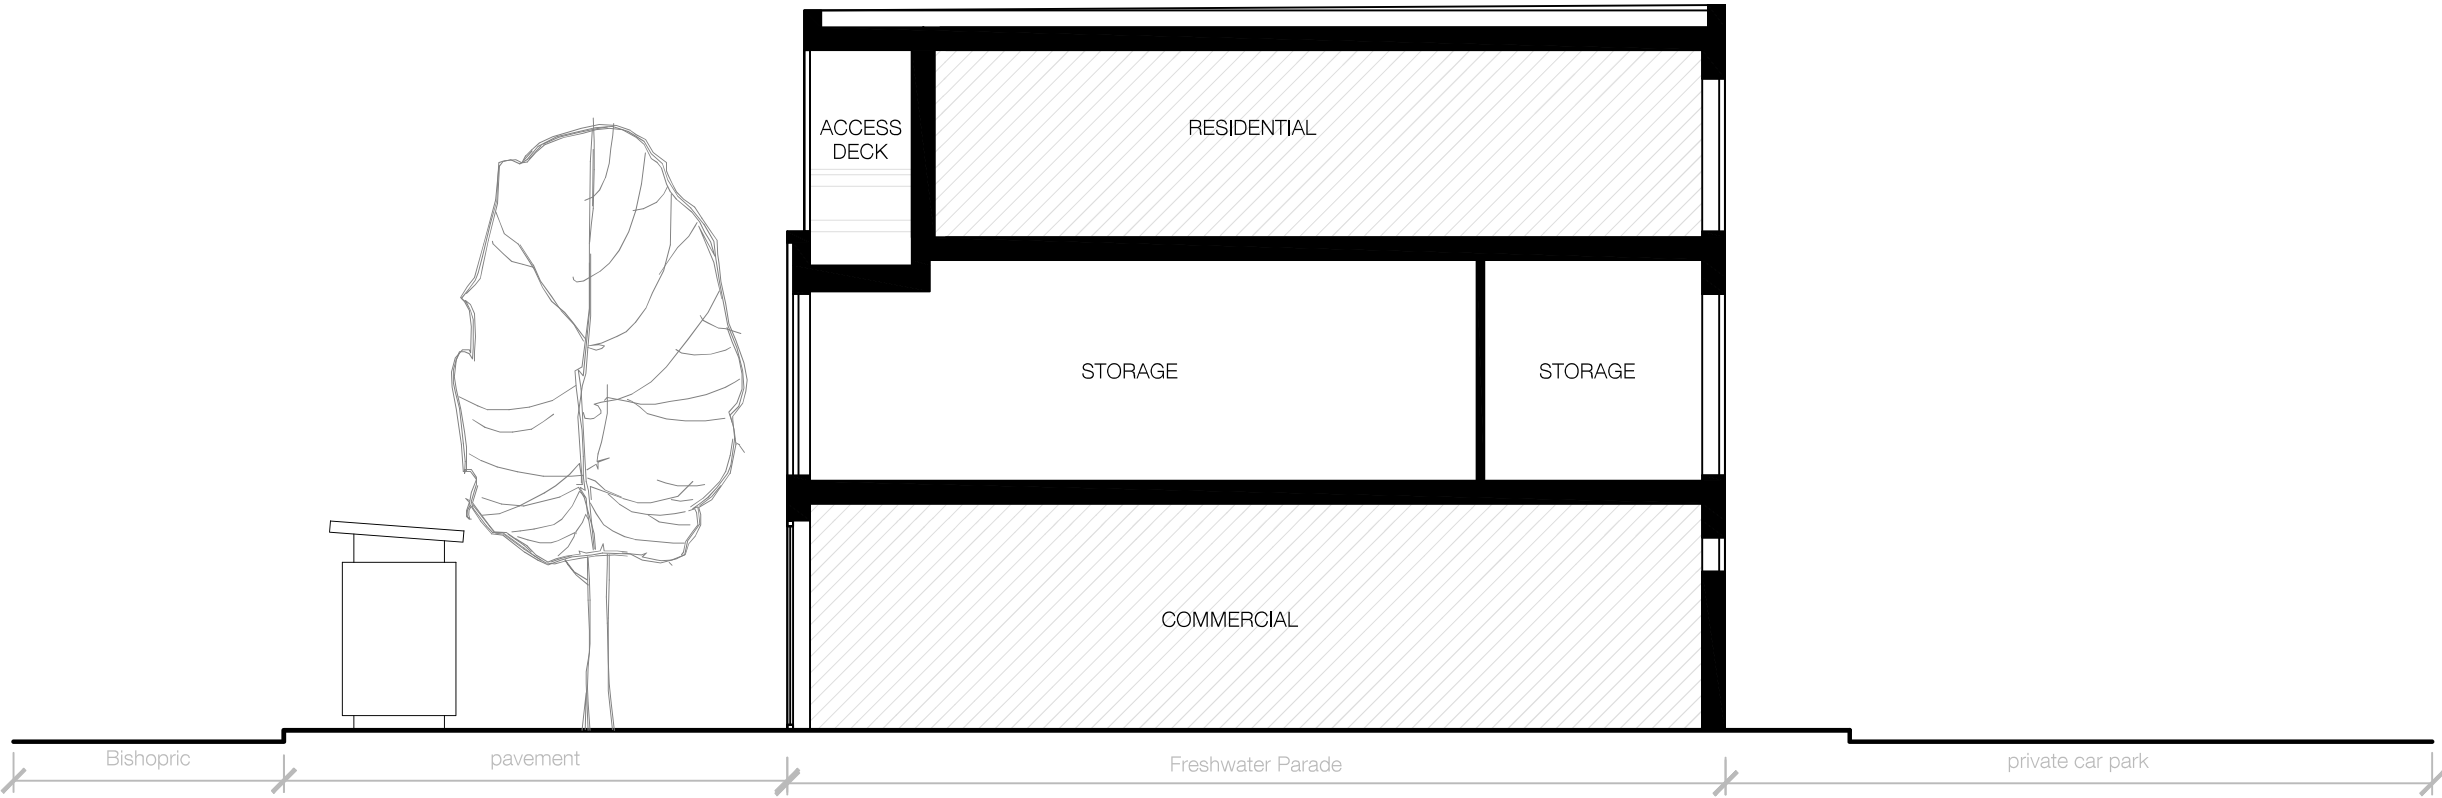

Existing Section B-B
Scale 1:100

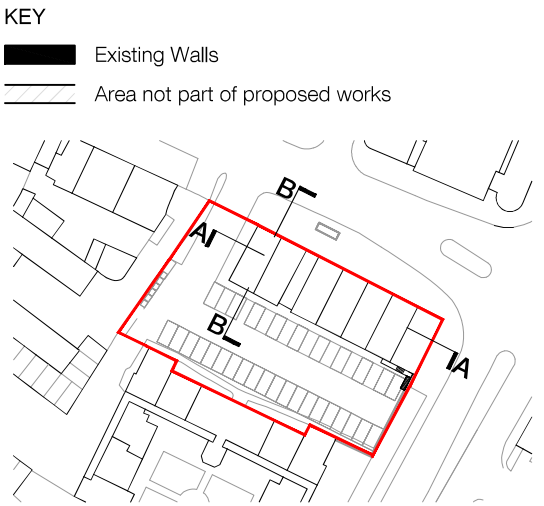

Revision	Date	Reason	Initial	Notes
-	-	-	-	

This drawing is for information only and is subject to Planning Approval, Statutory undertaker searches, Building Control Approval and Detailed Design Development.

Do not scale drawing except for planning purposes. Figure dimensions to be worked to in all cases.

PLANNING

NOT FOR CONSTRUCTION

METASHAPE | ARCHITECTS

PROJECT Freshwater Parade, Bishopric Horsham, RH12 1QD	TITLE Existing Sections
SCALE 1:100 @ A2	DATE October 2022
DRAWN DK	REVIEWED IPL
DRAWING No 2022-063/P1300	REVISION -