


Existing North Site Elevation
Scale 1:100

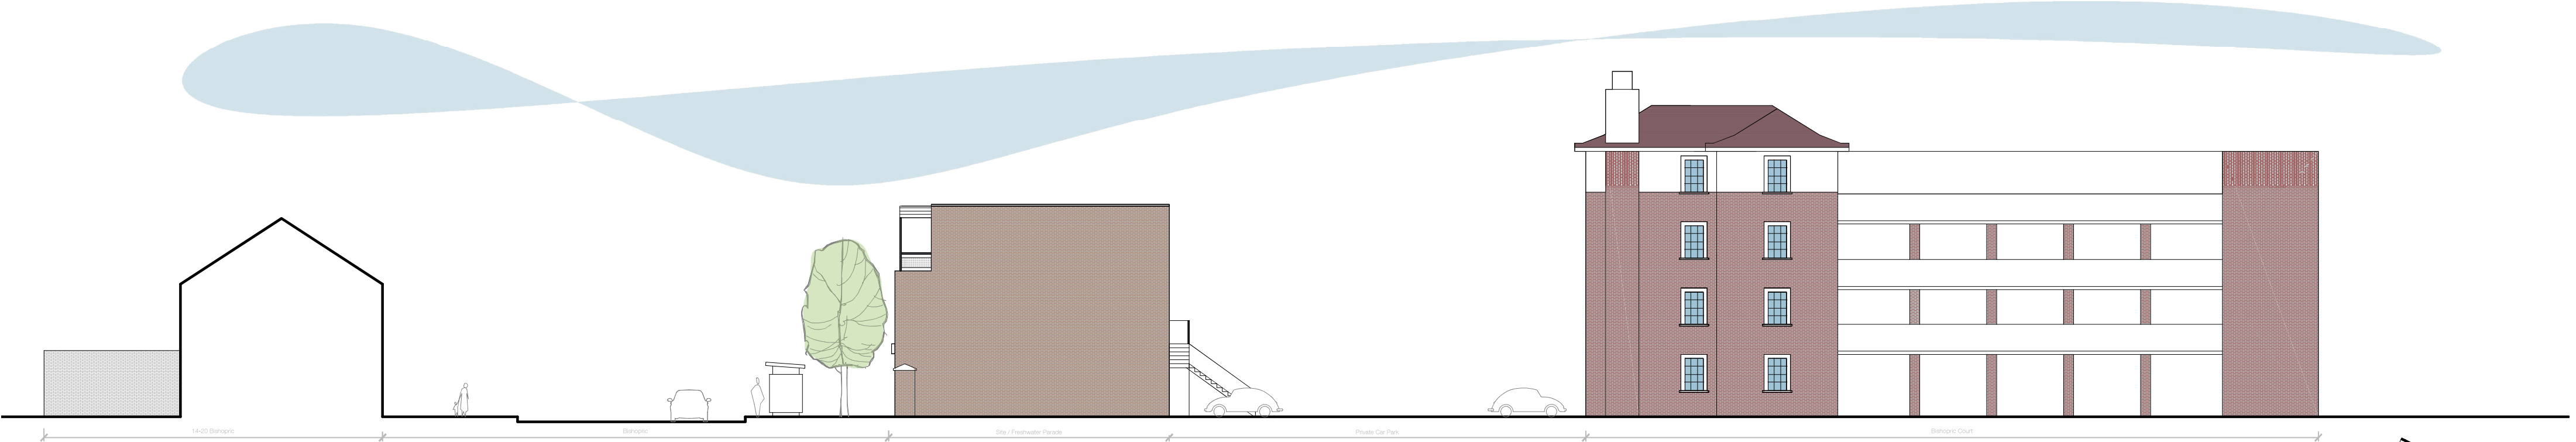

Existing West Site Elevation
Scale 1:100



PLANNING
NOT FOR CONSTRUCTION

0 1 2 3 4 5 10 15
Scale 1:100 meters

Revision	Date	Reason	Initial	Notes
-	-	-	-	

This drawing is for information only and is subject to Planning Approval, Statutory undertaker searches, Building Control Approval and Detailed Design Development.

Do not scale drawing except for planning purposes. Figure dimensions to be worked to in all cases.

METASHAPE | ARCHITECTS

PROJECT Freshwater Parade, Bishopric Horsham, RH12 1QD		TITLE Existing Site Elevations	
SCALE 1:100 @ A2		DATE October 2022	DRAWING NO. 2022-063/P1400
DRAWN DK		REVIEWED IPL	REVISION -