
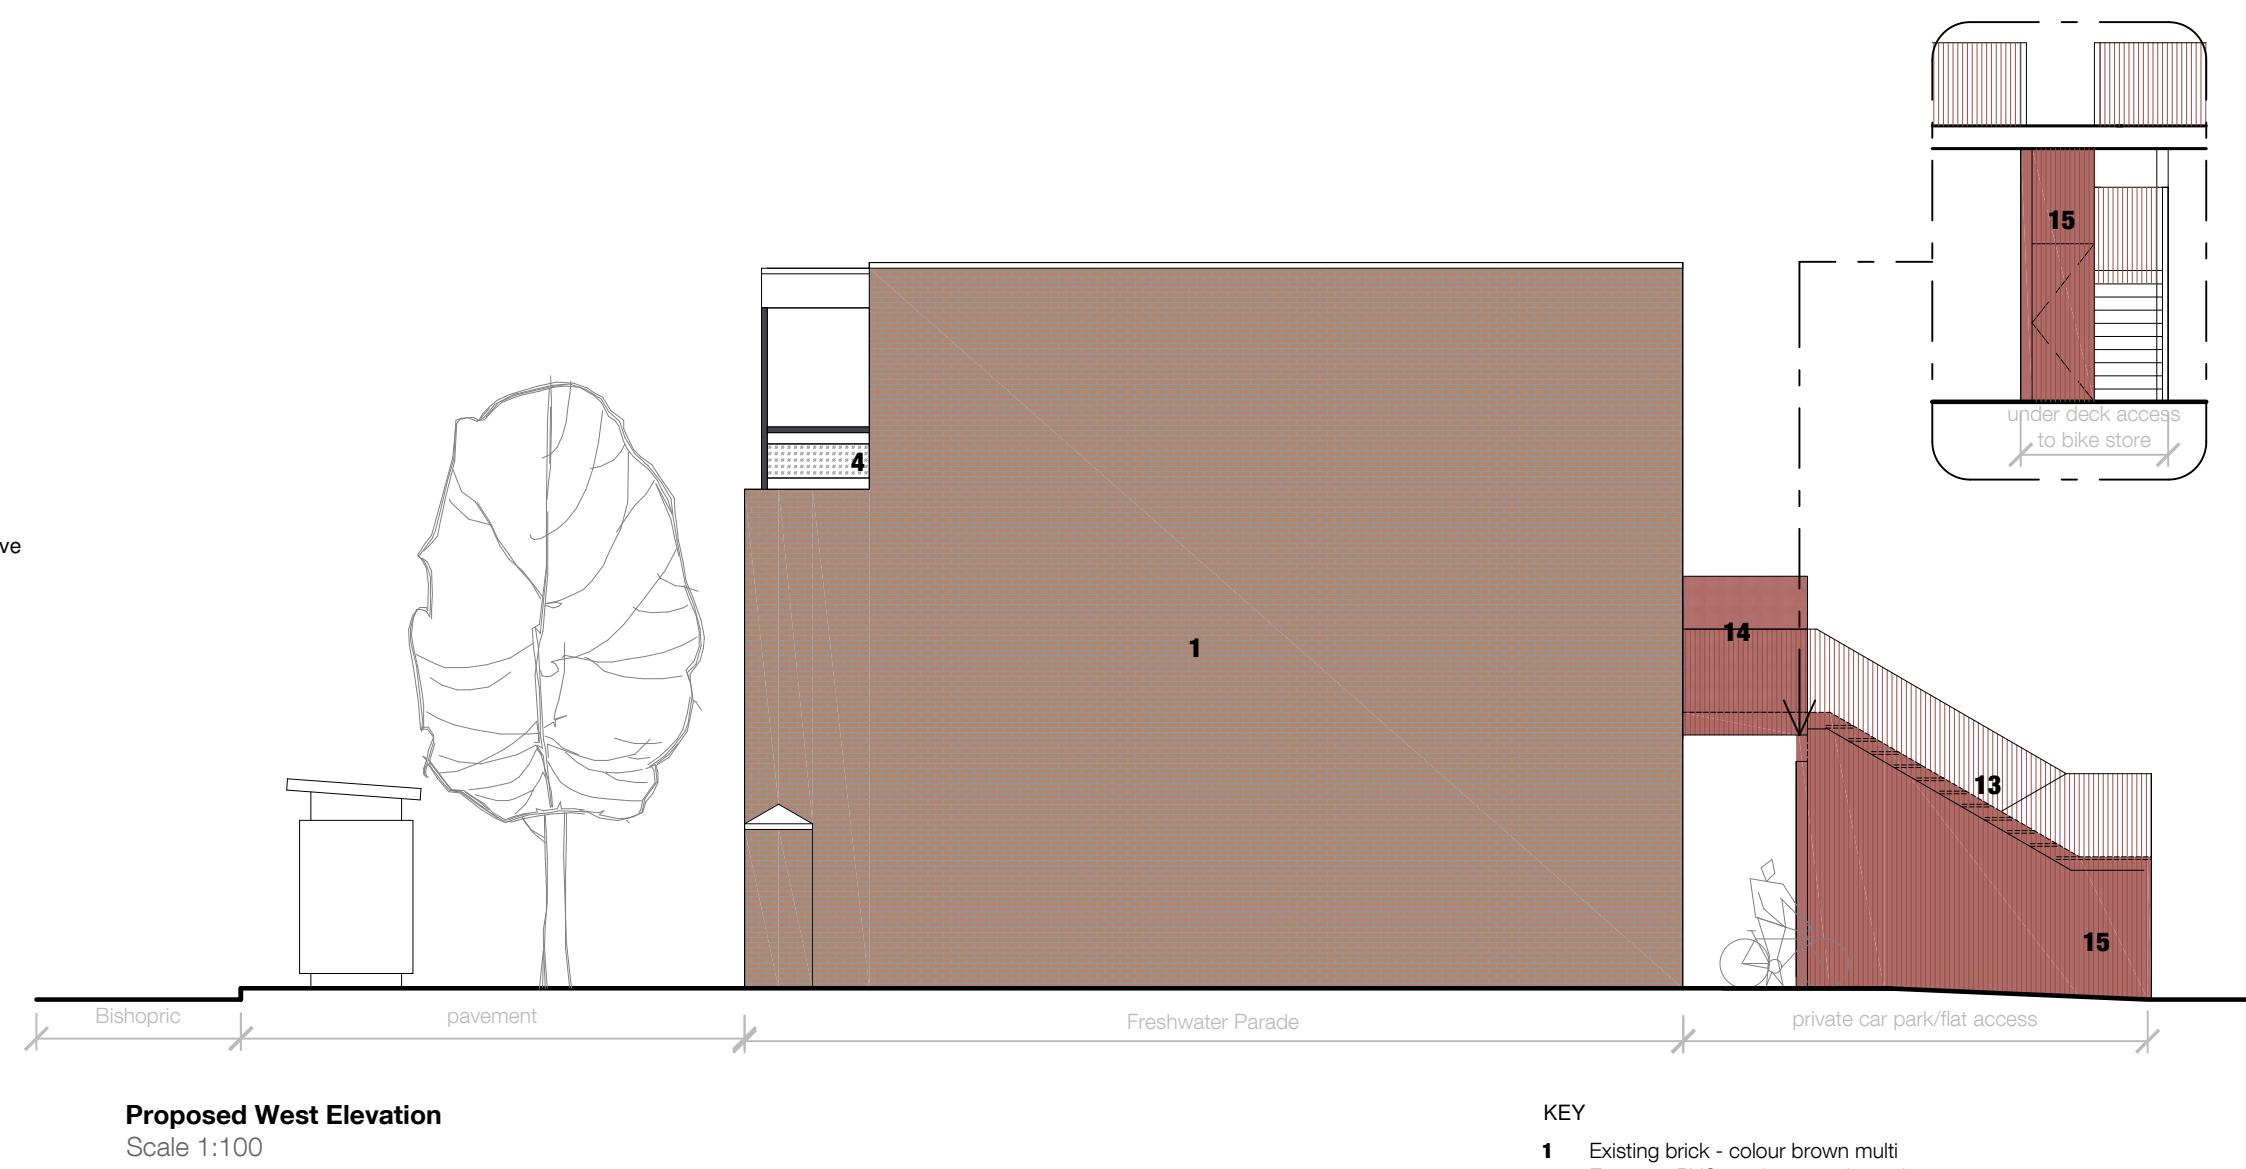


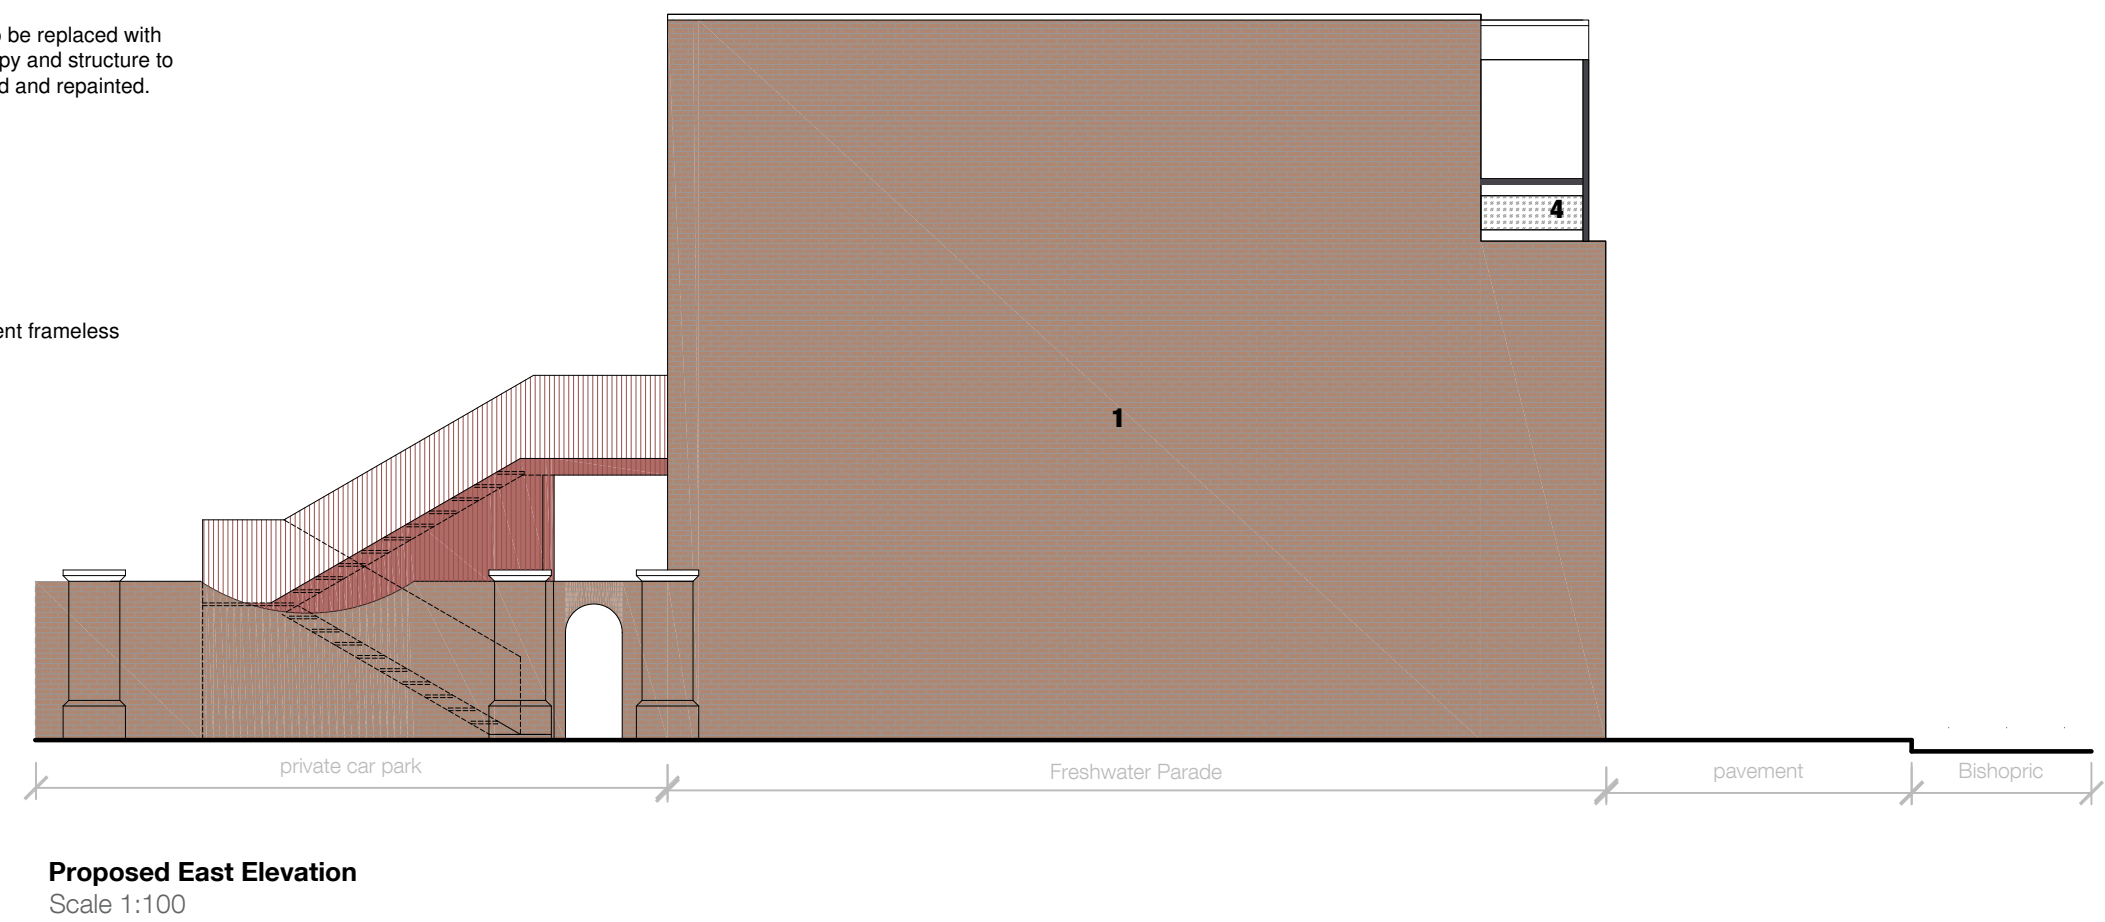

- KEY
- 1 Existing brick - colour brown multi
 - 2 Existing uPVC windows - colour white
 - 3 Existing render - colour white
 - 4 Existing frosted glass balustrade
 - 5 Existing frosted glass balustrade with black metal frame
 - 6 Existing rainwater pipe - colour black
 - 7 Proposed clay hanging tiles - colour red multi
 - 8 Proposed uPVC double glazed door with frameless glass baluster - colour white
 - 9 Proposed uPVC double glazed window with fixed transom - colour white
 - 10 Proposed uPVC double glazed entrance door - colour white
 - 11 Proposed uPVC aluminium entrance door with visual panel - colour white
 - 12 Proposed PPC aluminium entrance canopy - colour white
 - 13 Proposed metal railings - colour bronze
 - 14 Proposed metal mesh privacy screen - colour bronze
 - 15 Proposed fluted metal cladding - colour bronze
 - 16 Proposed external decking
 - 17 Proposed uPVC double glazed door - colour white

PLANNING

NOT FOR CONSTRUCTION

0 1 2 3 4 5 10 15
Scale 1:100 meters

Revision	Date	Reason	Initial	Notes
Rev A	2/3/26	Window specification revised. External deck raised.	IPL DK	

This drawing is for information only and is subject to Planning Approval, Statutory undertaker searches, Building Control Approval and Detailed Design Development.

Do not scale drawing except for planning purposes. Figure dimensions to be worked to in all cases.

METASHAPE | ARCHITECTS

PROJECT Freshwater Parade, Bishopric Horsham, RH12 1QD	TITLE Proposed Elevations
SCALE 1:100 @ A1	DATE October 2022
DRAWN DK	REVIEWED IPL
DRAWING No. 2022-063/P2200	REVISION A