


Proposed North Site Elevation
Scale 1:100

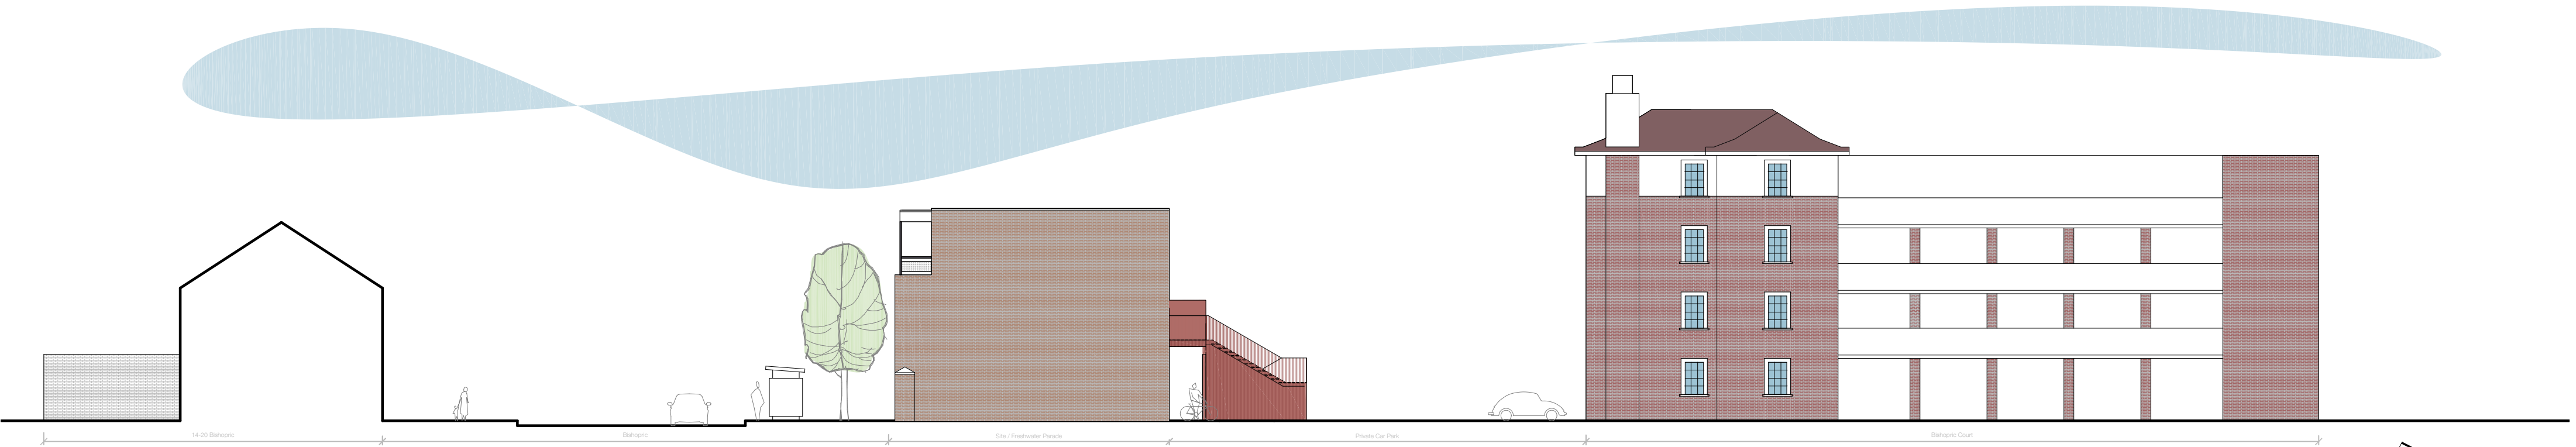

Proposed West Site Elevation
Scale 1:100



PLANNING
NOT FOR CONSTRUCTION



Revision	Date	Reason	Initial	Notes
Rev A	2/3/26	External deck raised.	IPL	DK

This drawing is for information only and is subject to Planning Approval, Statutory undertaker searches, Building Control Approval and Detailed Design Development.

Do not scale drawing except for planning purposes. Figure dimensions to be worked to in all cases.

METASHAPE | ARCHITECTS

PROJECT Freshwater Parade, Bishopric Horsham, RH12 1QD		TITLE Proposed Site Elevations	
SCALE 1:100 @ A2	DATE October 2022	DRAWING No. 2022-063/P2400	
DRAWN DK	REVIEWED IPL	REVISION A	