

Proposed North facing elevation

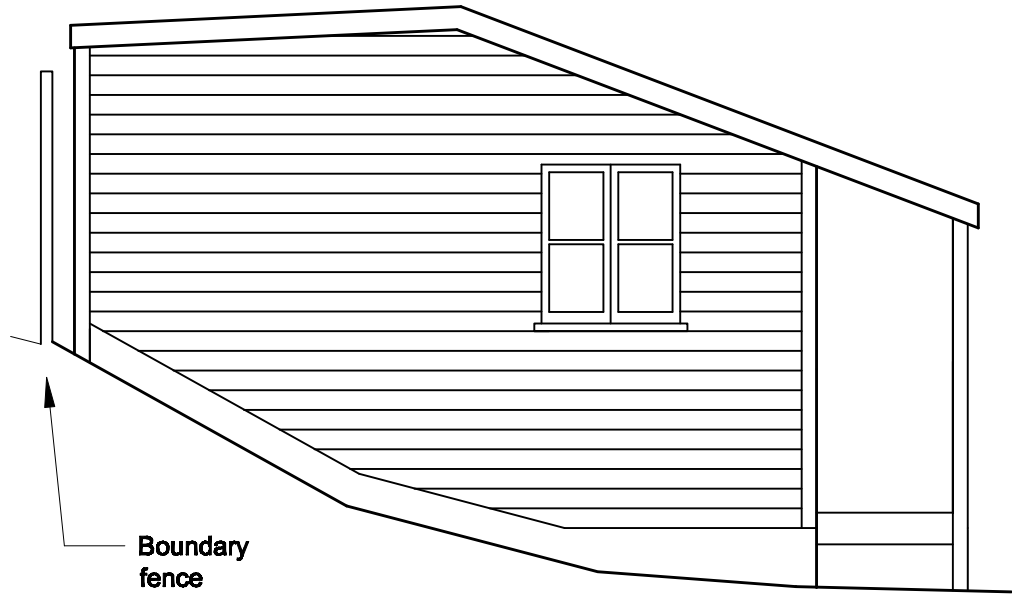

Proposed East facing elevation

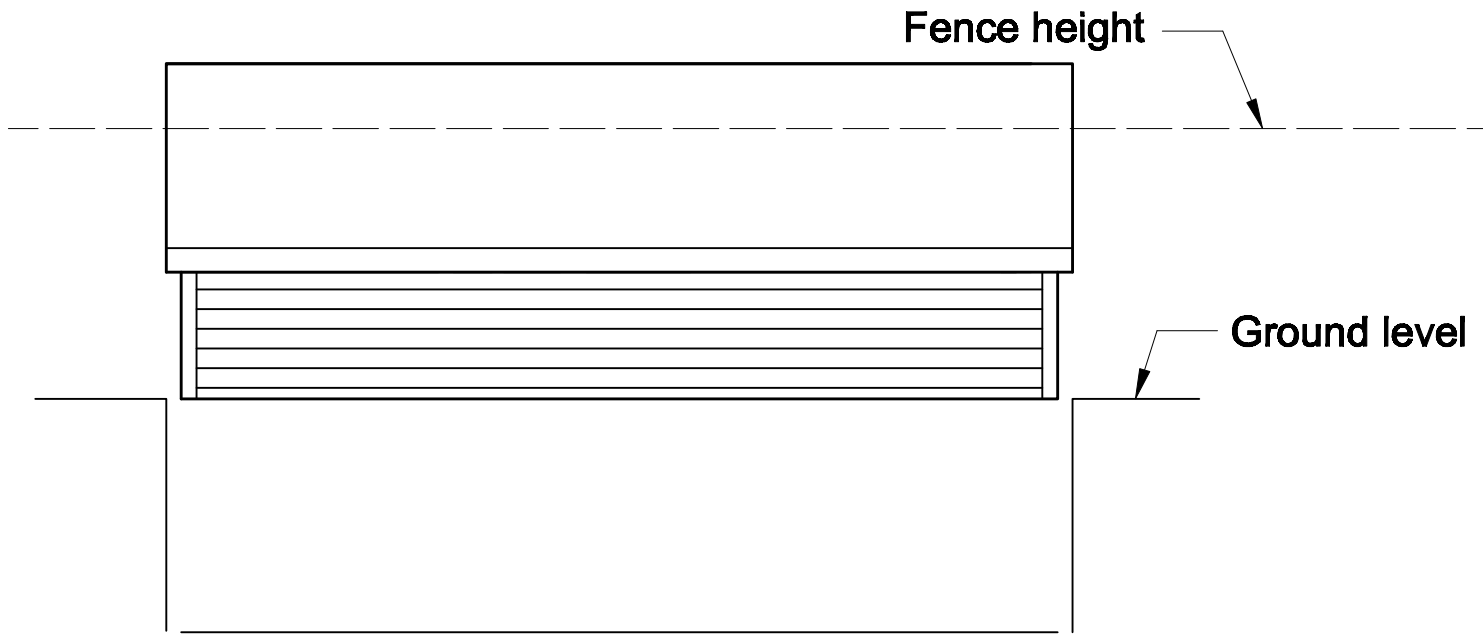

Proposed South facing elevation

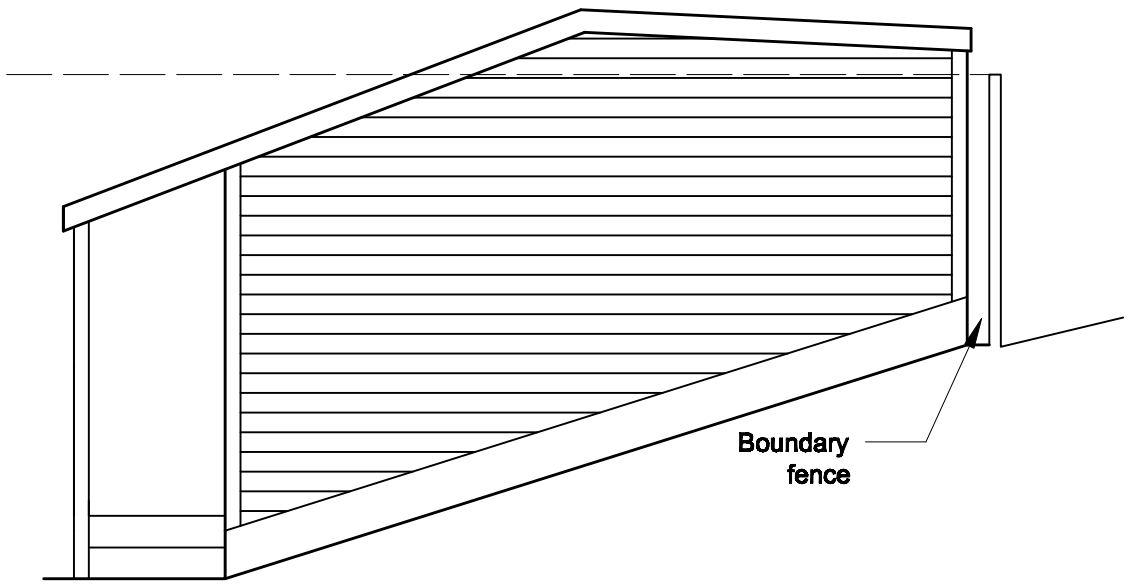

Proposed West facing elavation

Mr & Mrs Rivers **The Gate House** **Threals Lane** **West Chiltington** **RH20 2RF**	**Conversion of existing building to garden room, home office/ gym**
	Drawing showing proposed building
	Drawing No: R002



SCALE 1:50