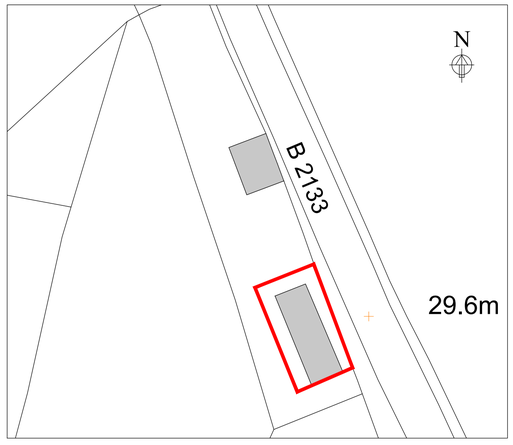

0 10 20 30 40 50 metres

Scale 1:500

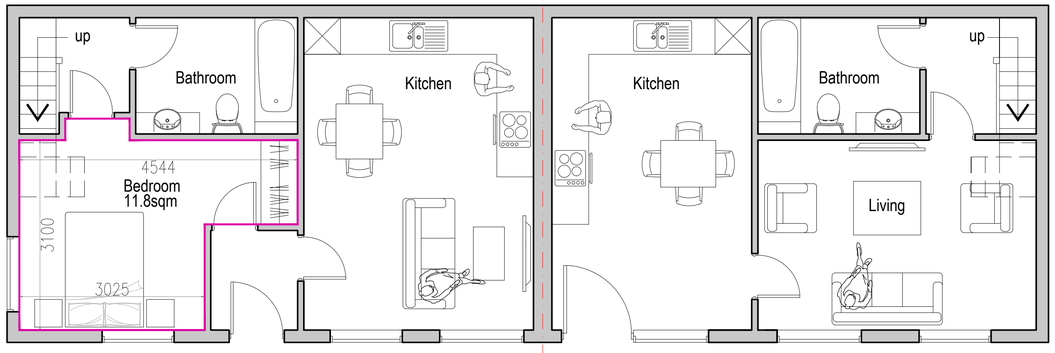

GROUND FLOOR Unit 1 Unit 2

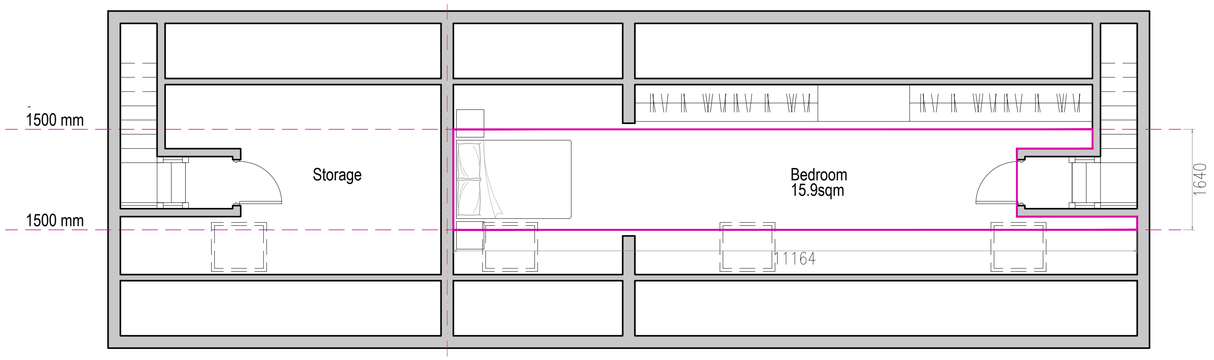

FIRST FLOOR Unit 1 Unit 2

Approximate total gross internal floor space -

Unit 1 - 51.4 m²
- 553 ft²

Unit 2 - 58.6 m²
- 631 ft²

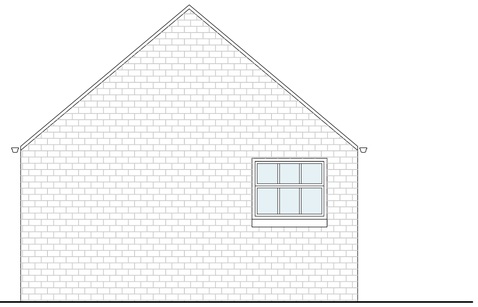

Side Elevation (north west)

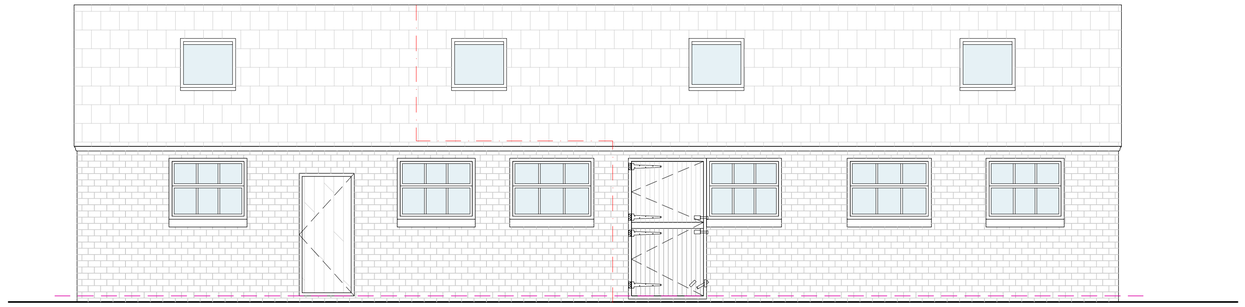

Front Elevation (south west)

Unit 1 Unit 2

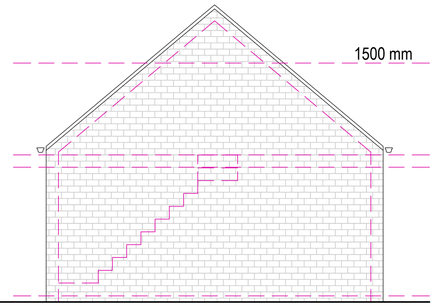

Side Elevation (south east)

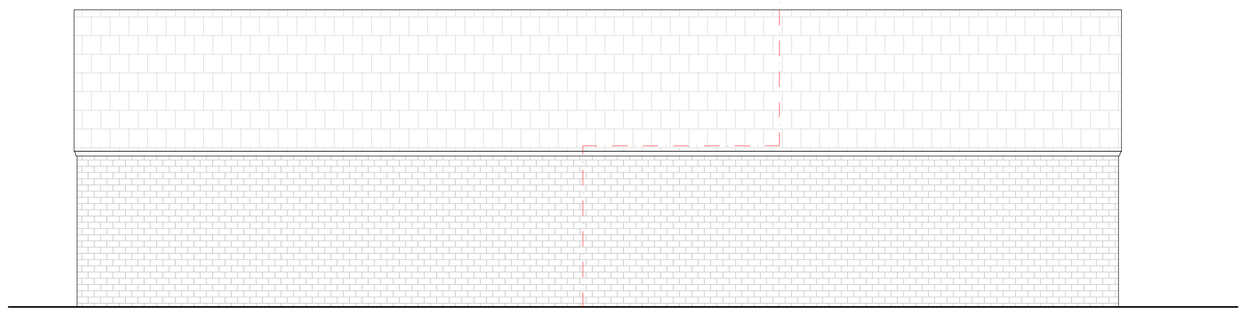

Rear Elevation (north east)

Unit 2 Unit 1

0 5 10

Scale 1:50

CAD DETAILS
XREF'S:
CTB file: LTscale: Size: A1

Figured dimensions only are to be used.
© This drawing is the sole copyright of BOHER ARCHITECTURE LIMITED
Any discrepancies between this drawing & other information shall be reported to the Architect.
MODIFICATIONS to be made solely on ORIGINAL MAGNETIC MEDIA.

REVISIONS:
REV: DATE: REVISION: BY: RWH

CLIENT
Mr & Mrs Grocott

PROJECT
Thistledown Cottage
Harbolets Road
West Chillington
West Sussex, RH20 2LG

TITLE
Proposed
Floor Plans &
Elevations
Stables

STATUS
Planning

DATE SCALE @ A1
Oct. 2023 1:500, 1:50

DRAWN BY CB REVIEWED BY CB

DRAWING NUMBER
1439 P 003

01730 816336
07949 682974
info@boherarchitecture.com
www.boherarchitecture.com
Challenger House, Rumbolds Hill
Midhurst, GU29 9BY
BOHER ARCHITECTURE