

LEGEND:


APPLICATION SITE

- Notes
1. This drawing is the copyright of MH Architects Ltd
 2. Do not scale this drawing except for Local Authority planning purposes
 3. All dimensions must be checked on site by the contractor prior to commencement of the works.



Client Approval

X	A - Approved				
X	B - Approved with comments				
X	C - Do not use				
Rev.	Revision Note/Purpose of Issue	Drw By	Date	Chk By	Date
P1	Issued for PLANNING (first issue)	MW	20/07/22	NKS	20/07/22

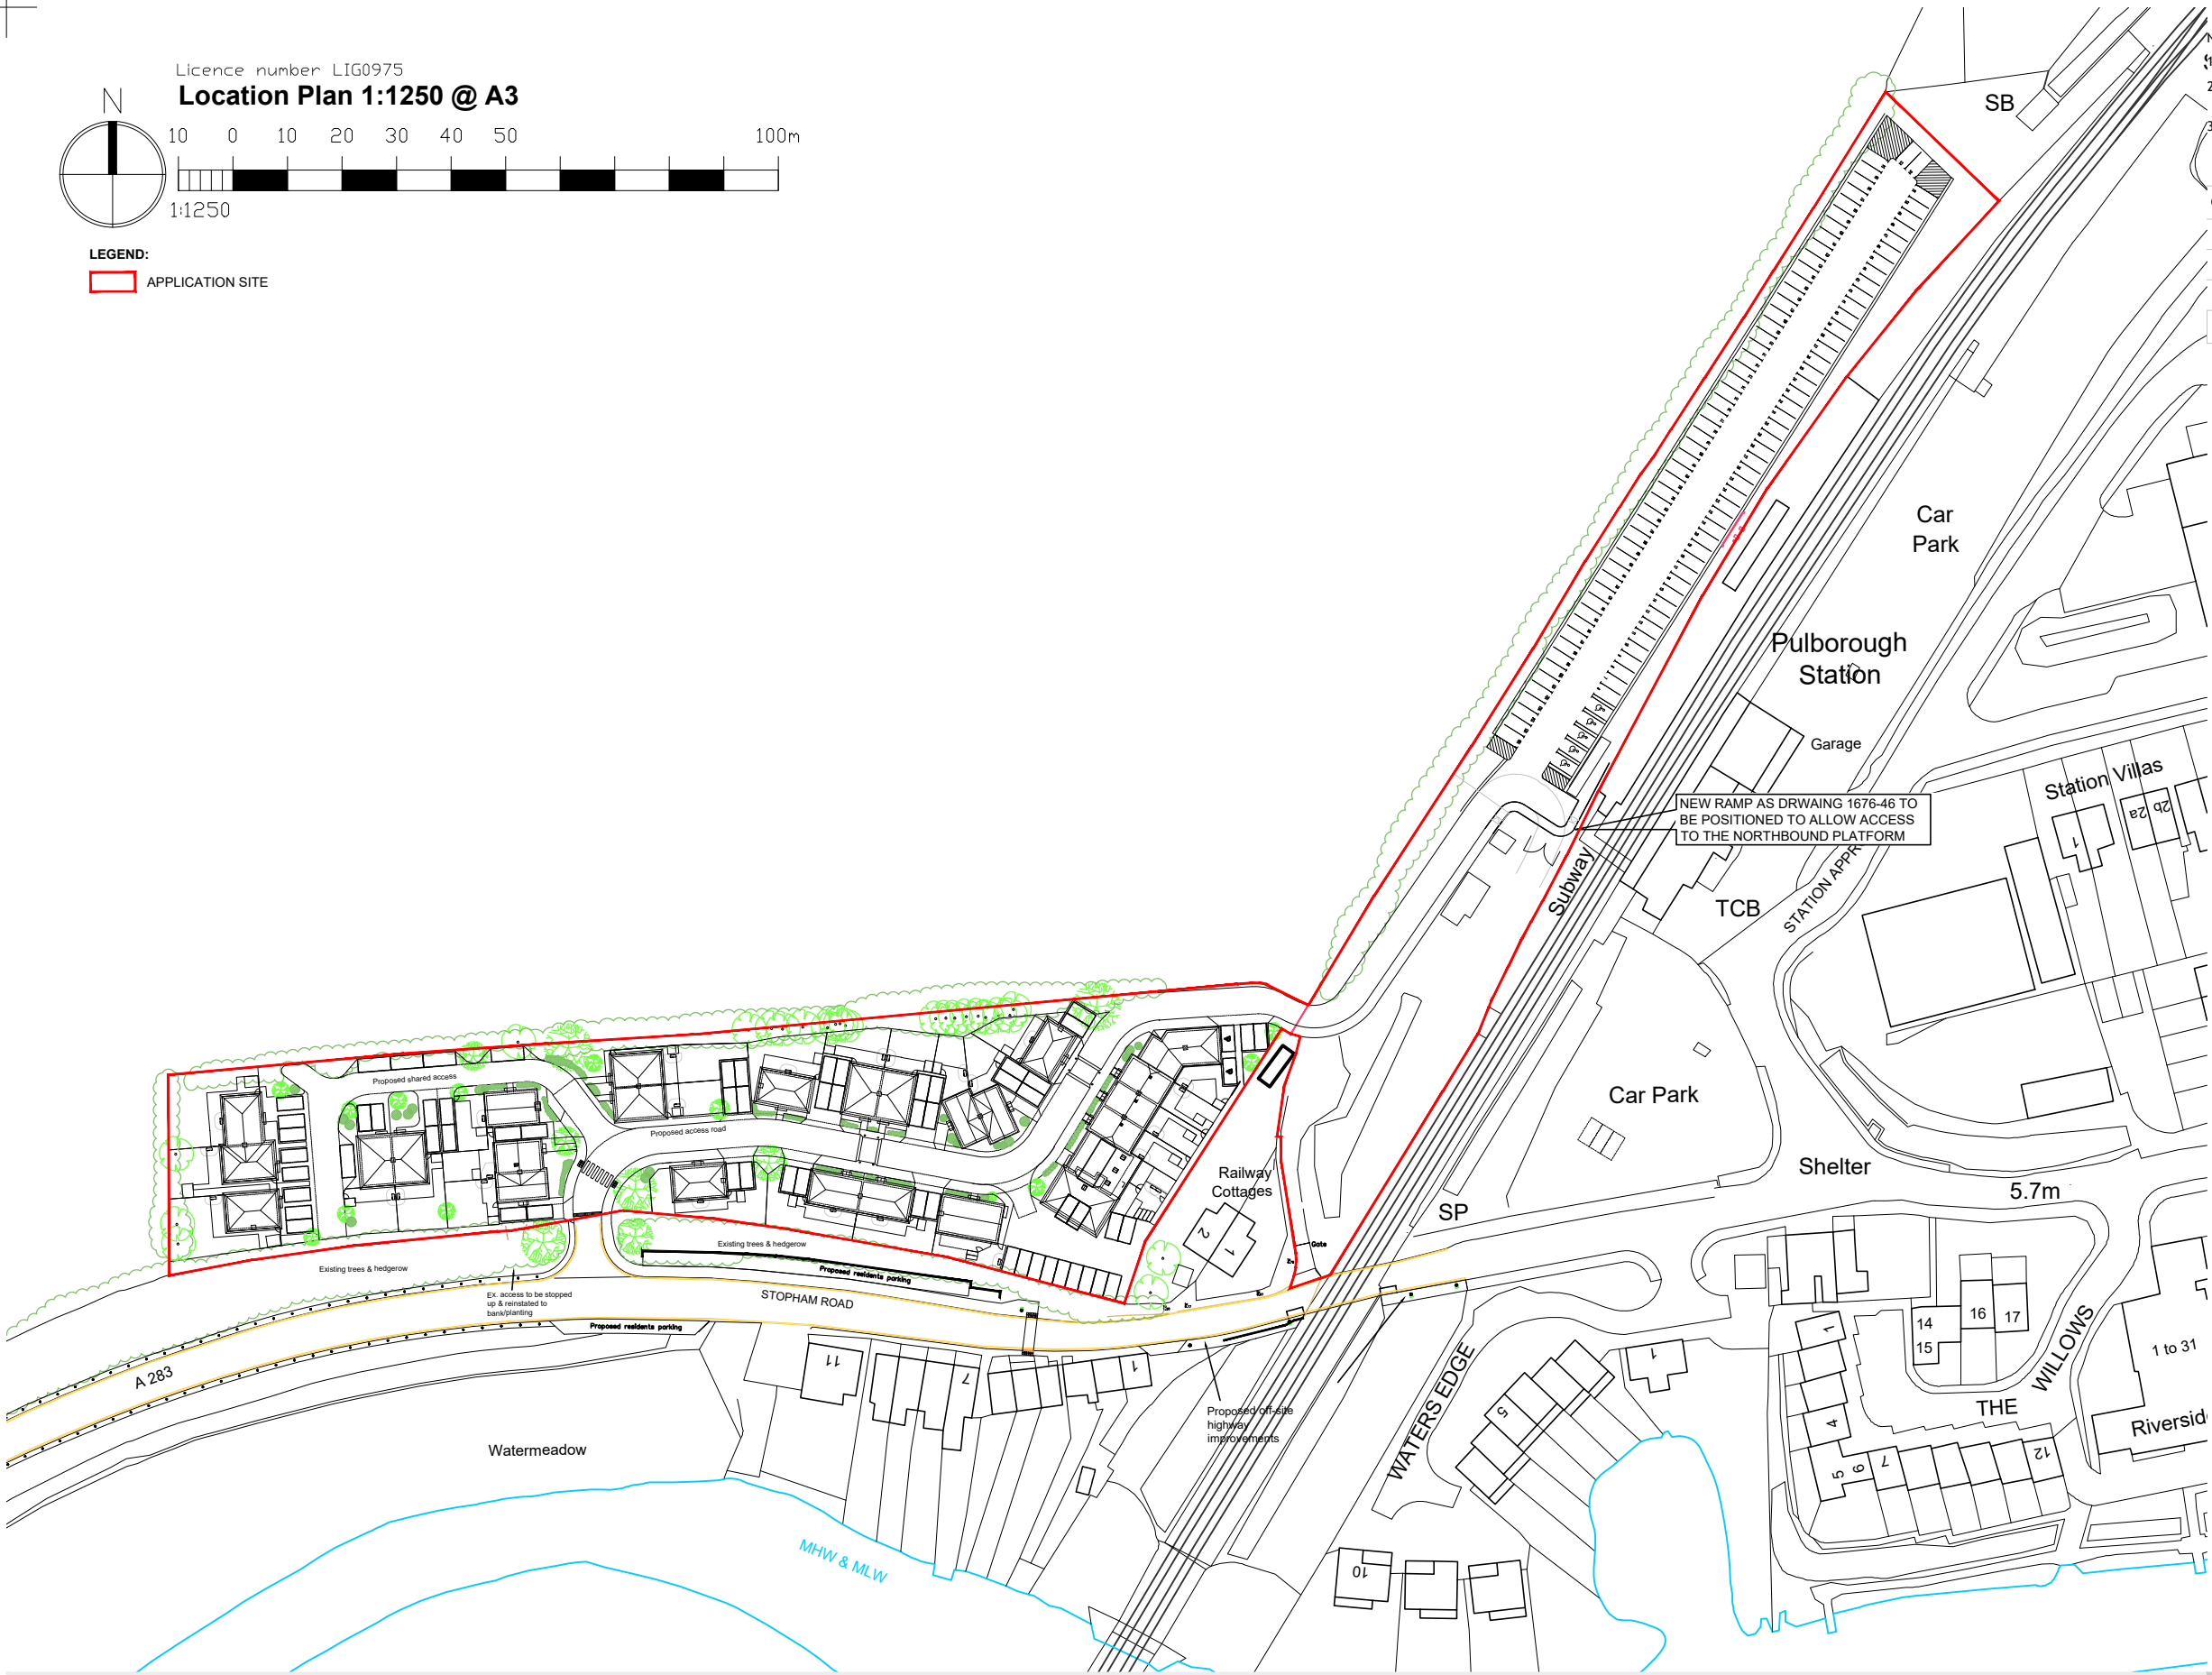

Residential Development & Car Park
Stopham Road, Pulborough,
West Sussex
Stonewater Ltd.

Drawing title

Proposed

- : -

Site Location Plan

Drawn	Date	Checked		Date		Scale at A3			
MW	July 22	NKS		July 22		1:1250			
Job No.	Pro.	Org.	Zone	Level	Type	Role	No.	Rev.	
19-129	SRP	MHA	XX	00	DR	A	030	P6	
Purpose of Issue									
PLANNING									

Ground Floor | Bicentennial Building
Southern Gate | Chichester
West Sussex | PO19 8EZ
t. 01243 774748
e. admin@mharchitects.co.uk
www.mharchitects.co.uk
Limited Company
Registered in England No.1994233

