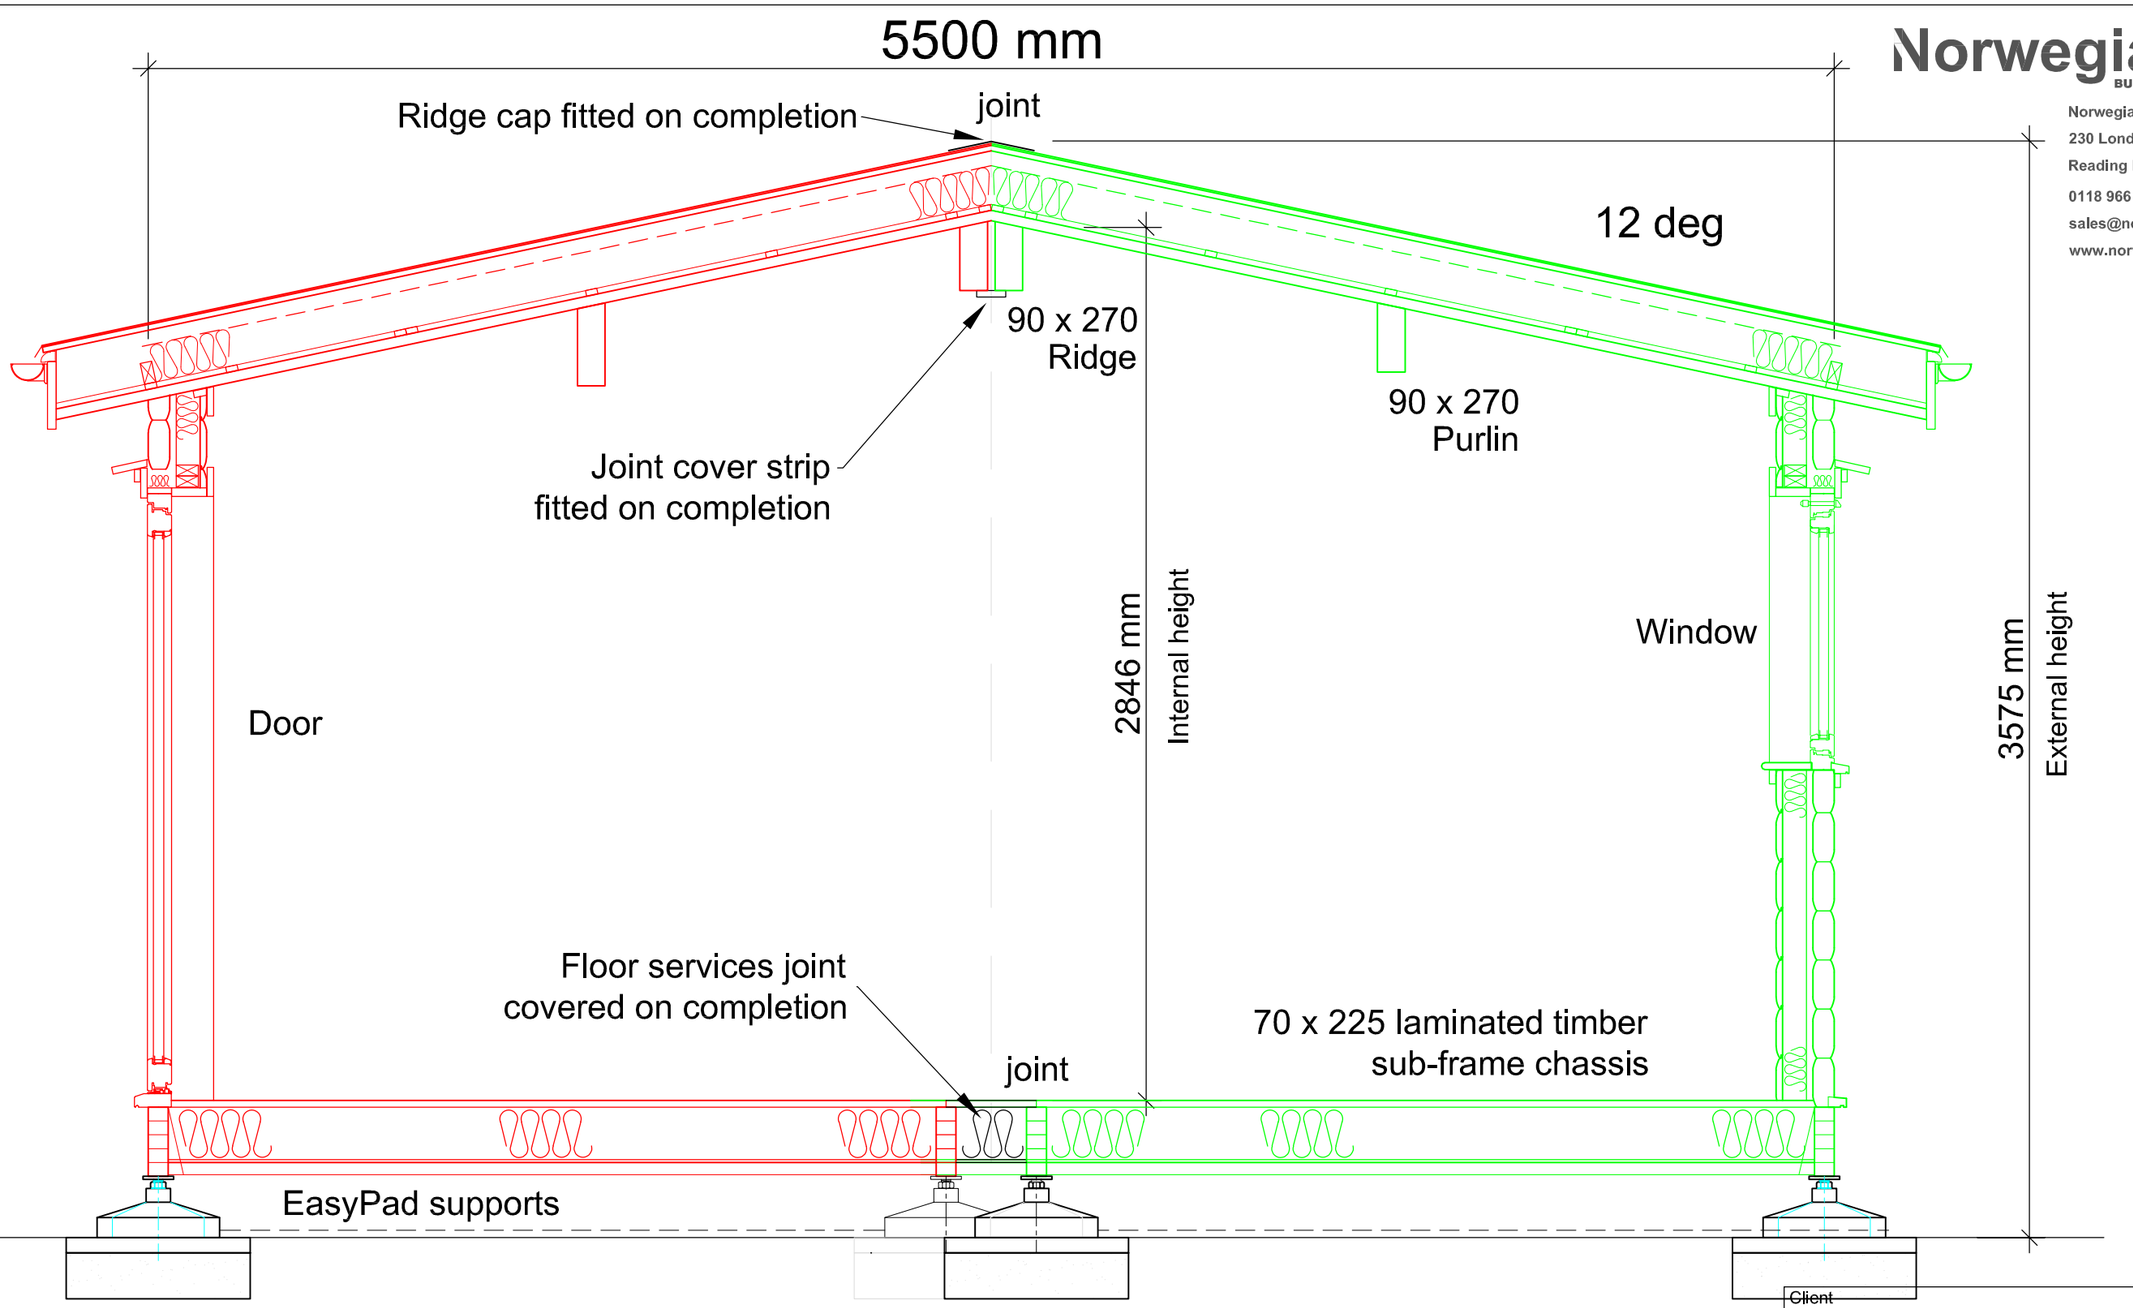


Section

0 500mm 1 2 3 4 5m

NorwegianLog
BUILDINGS FOR LIFE
Norwegian Log Buildings Limited
230 London Road
Reading RG6 1AH
0118 966 9236
sales@norwegianlog.co.uk
www.norwegianlog.co.uk

Client
Gracefield Farm,
West Chiltington Lane, Broadford Bridge,
Billingshurst , RH14 9EA

Project
Transportable mobile home to BS3632:2015

Section

Scale (for Planning purposes only)	Drawn	Checked	Date
1:20 @ A3	pf		31.01.2024

The copyright of this drawing remains the property of Norwegian Log Buildings Ltd and must not be transferred to a third party without the written permission of the copyright holders. © Copyright.

Drg. No.	Rev.
224011-06	