

Site Location Plan scale 1:1250

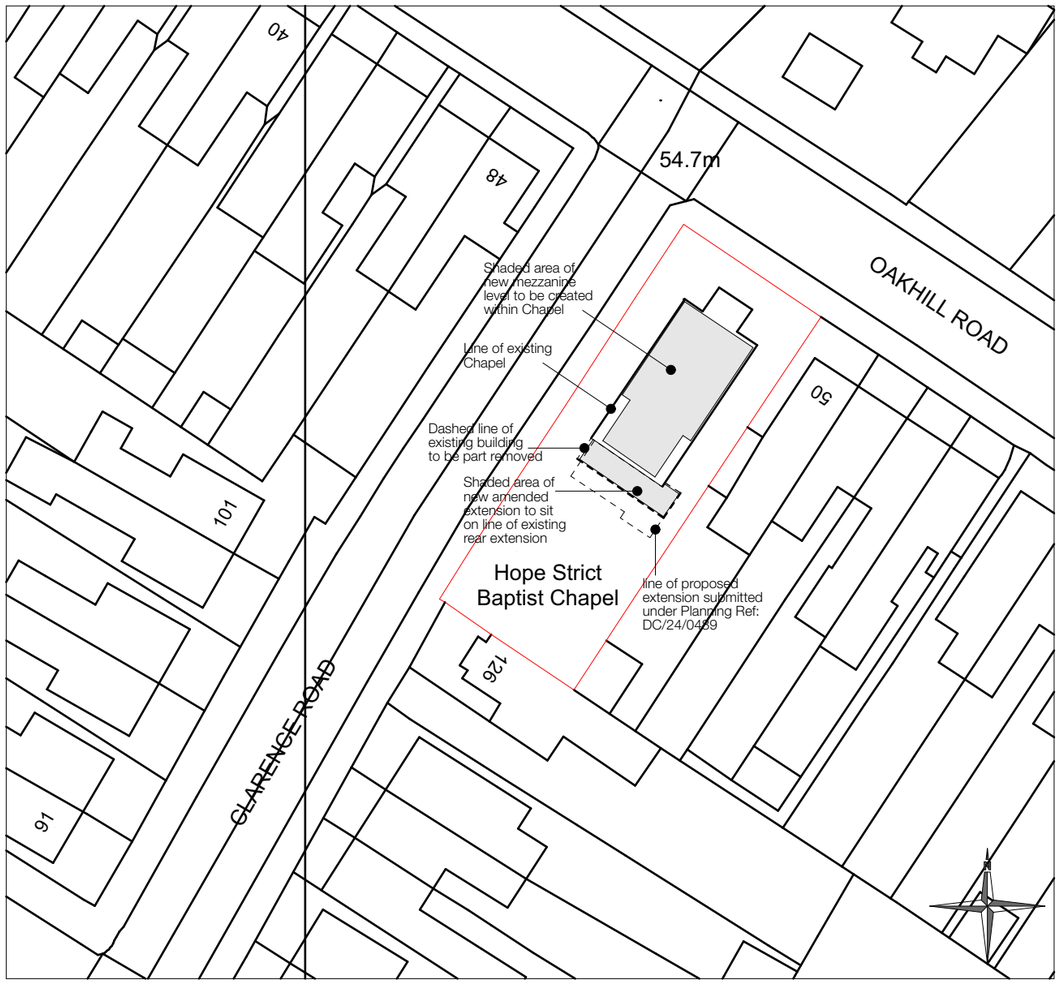

Block Plan scale 1:500

Rev A - June '24: amendment to rear extension

Scale 1:1250
0 25M 50M 75M 100M

Scale 1:500
0 10M 20M 30M 40M 50M

drawing status: PLANNING SUBMISSION STAGE	project ref: 651/24	drawing no: 100 revision: A
title: Proposed Site Location and Block Plan	project: Hope Strict Baptist Chapel, Horsham	
date: March '24 scale: as shown @ A3 drawn: HG	client: Mr and Mrs Morris	

Gaffney Architecture
Chartered Architects
Kinsale Blue, Compton's Brow Lane, Horsham, West Sussex RH13 6BX
T 01403 265003 **M** 07881 922145 **E** helen@gaffneyarchitecture.com