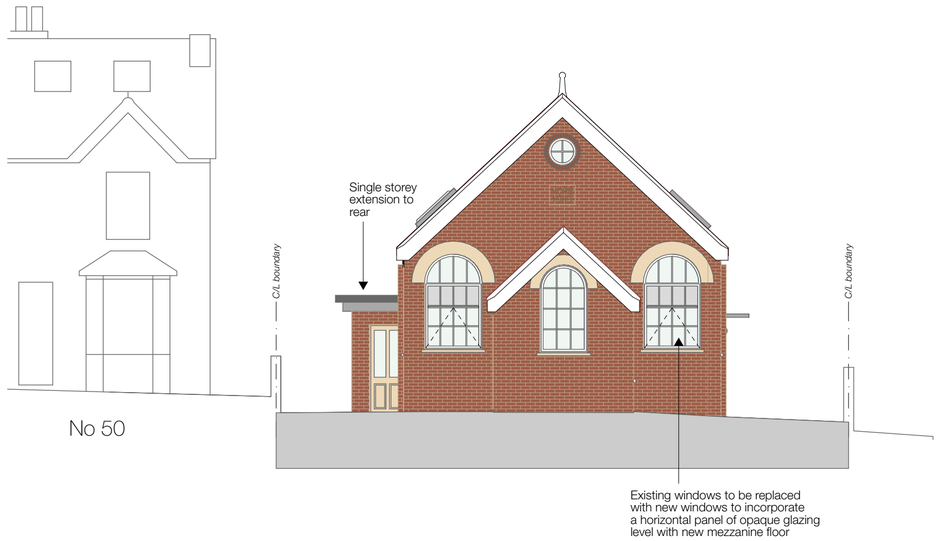

North Elevation



East Elevation

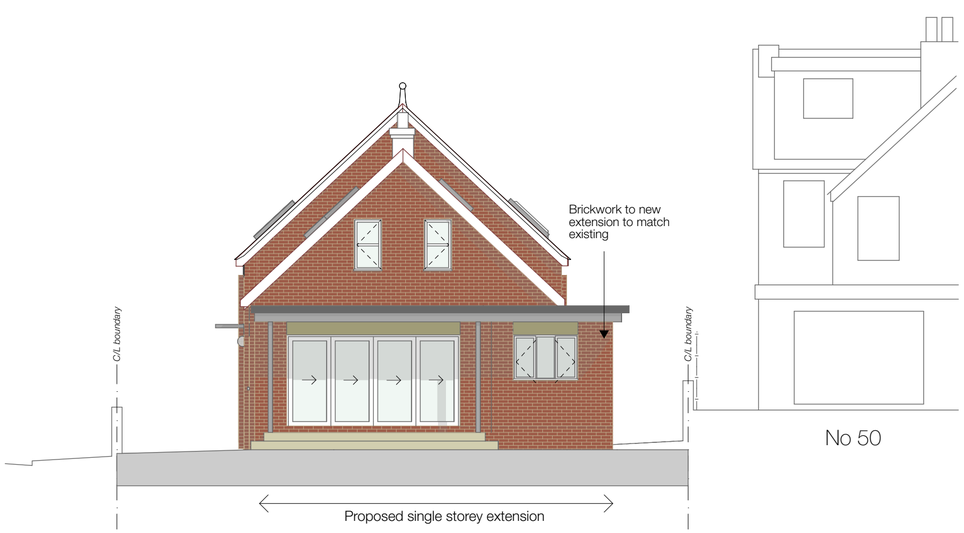

South Elevation



West Elevation

Do not scale from this drawing unless for Planning purposes.

Figured dimensions only shall be taken from this drawing.

All dimensions must be checked on site by the Contractor prior to the commencement of any fabrication or building works and any discrepancies brought to the attention of the client and/or Architect immediately.

This drawing is to be read in conjunction with all other drawings, specialist consultants' drawings, together with structural engineers' details and calculations. Any disparity between drawings to be brought to the attention of the client and/or Architect.

The contractor is to check all wall widths and spans prior to ordering any lintols or beams. The contractor to check with Catnic or I.G etc for the correct lintol type to suit the situation.

All works are to be carried out in strict accordance with the relevant sections of the current approved Building Regulations, Structural Engineers' details and calculation (where applicable), Codes of Practice and Manufacturers recommendations.

Boundary and tree positions shown are approximate only, client to organize a Land Survey company should they require accurate positions and site levels.

The contractor is to ensure adequate precautions are taken in respect of Health and Safety legislation at all times throughout the duration of the works.

The Drawing Notes and/or specification does not purport to cover each and every item required to complete the project. The contractor is advised to verify the full extent of the works with the client.

This drawing is the property of Helen Gaffney and may not be reproduced without permission.

Rev A - June '24: amendment to rear extension

PROPOSED MATERIALS:

Existing plain brown concrete roof tiles to be replaced with same
Existing white windows to be replaced with new white windows
New windows in extension to be white finish with masonry arch to match existing
New bi-folds doors to be white finish with masonry arch to match existing
Brickwork to new extension to match existing along with brick quoin details
New fascias and soffits to pitched roofs to be painted white
New stepped fascias to flat roof to be charcoal grey finish on top over light grey
New gutters and RWPs to be painted black to match existing

ALL MATERIALS SUBJECT TO LOCAL AUTHORITY APPROVAL

0 1 2 3 4 5 6 7 8 9 10
Scale 1:100

Proposed Elevations

drawing status: PLANNING SUBMISSION STAGE	project ref: 651/24	drawing no: 111 revision: A
title: North, South, East and West Elevations	project: Hope Strict Baptist Chapel, Horsham	
date: March '24	scale: 1:100 @ A2	drawn: HG
	client: Mr and Mrs Morris	

Gaffney Architecture
Chartered Architects
Kinsale Blue, Compton's Brow Lane, Horsham, West Sussex RH13 6BX
T 01403 265003 **M** 07881 922145 **E** helen@gaffneyarchitecture.com