


Location Plan

Site Address: The Hay Barns Haybarn Rough, Blackgate Lane, Pulborough, RH20 1DF

Date Produced: 04-Aug-2026

Scale: 1:2500 @A4

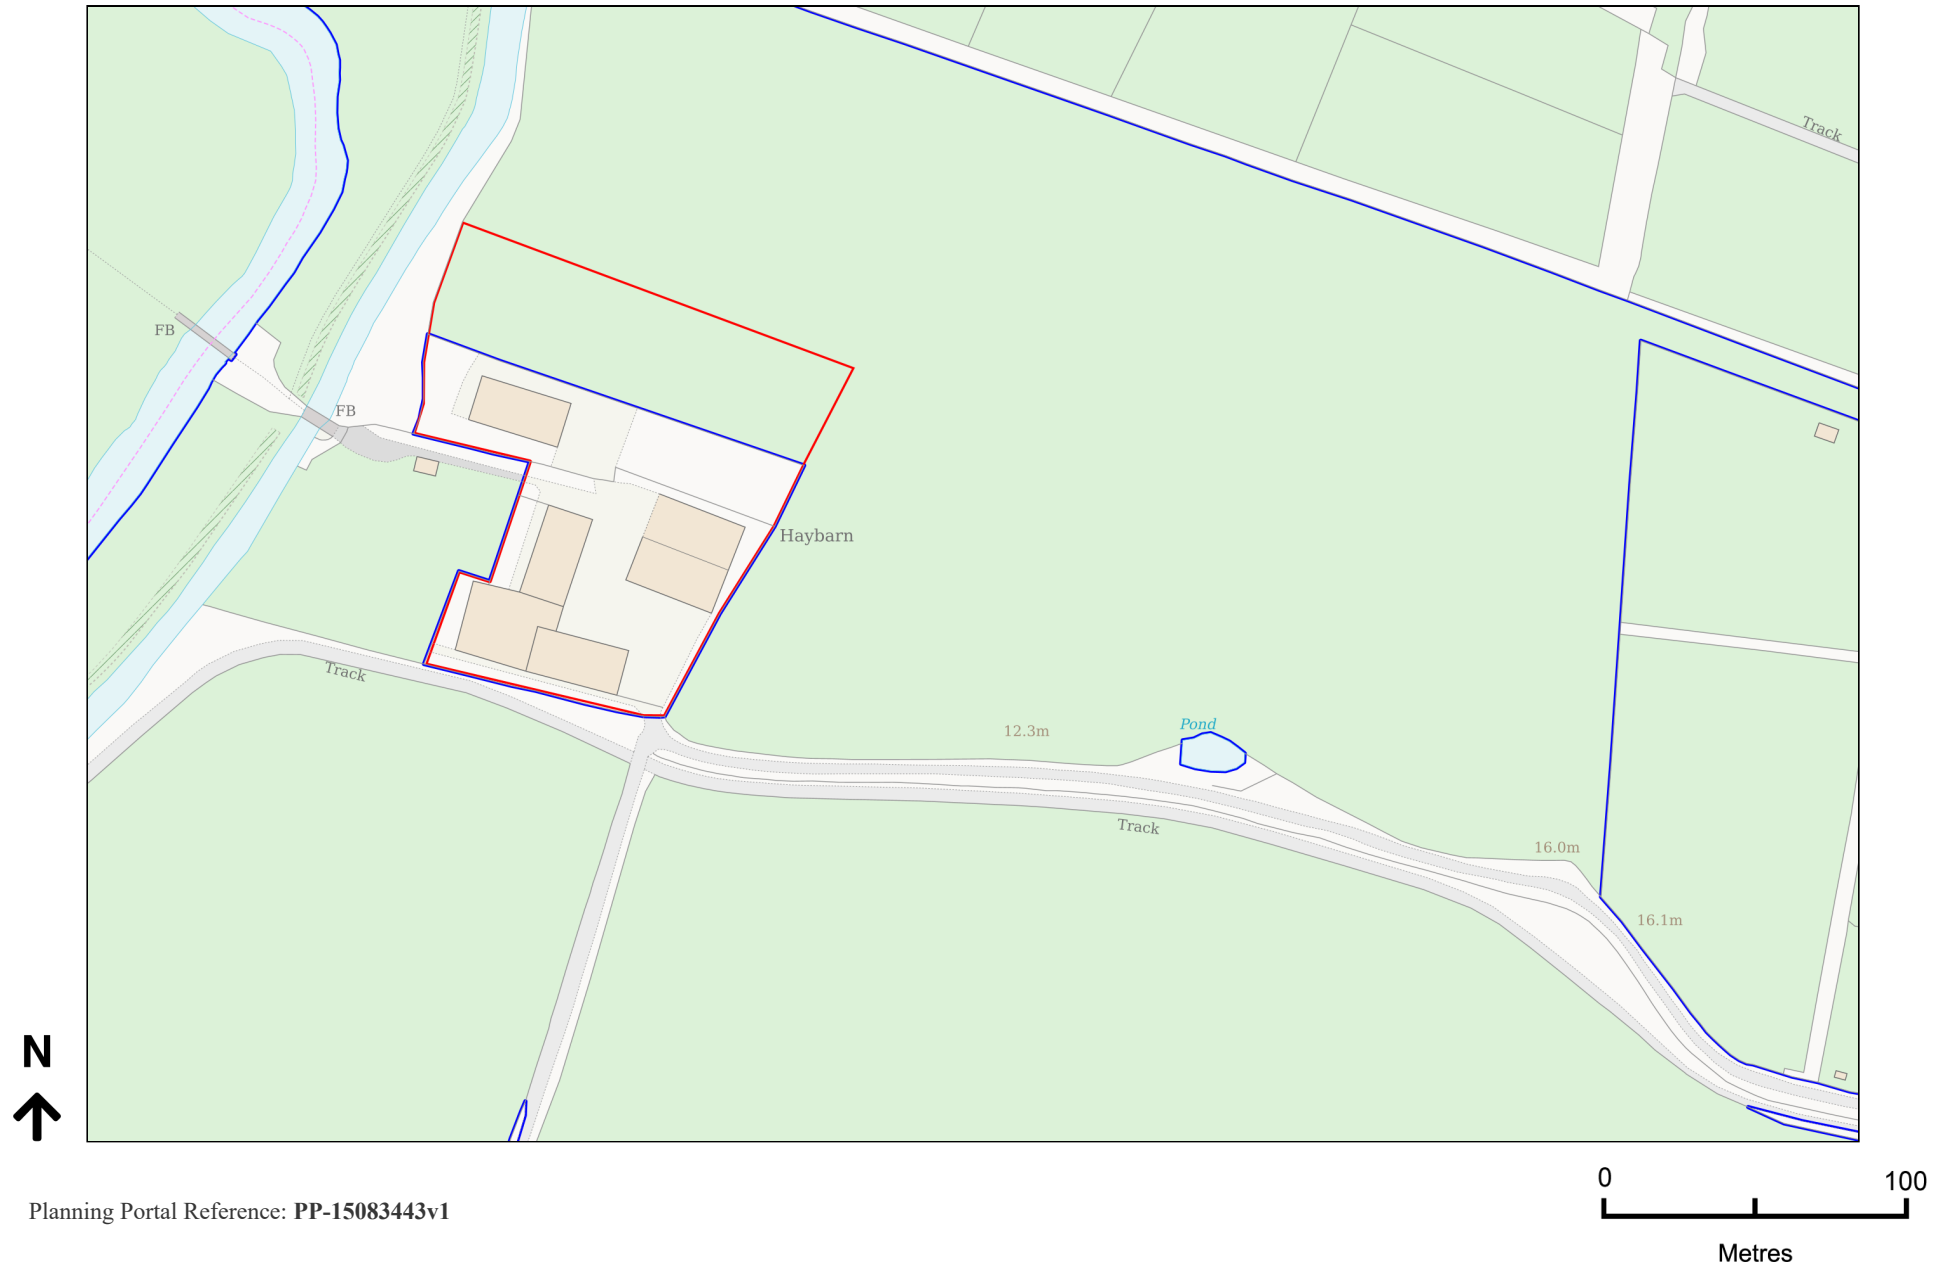

Planning Portal Reference: PP-15083443v1