


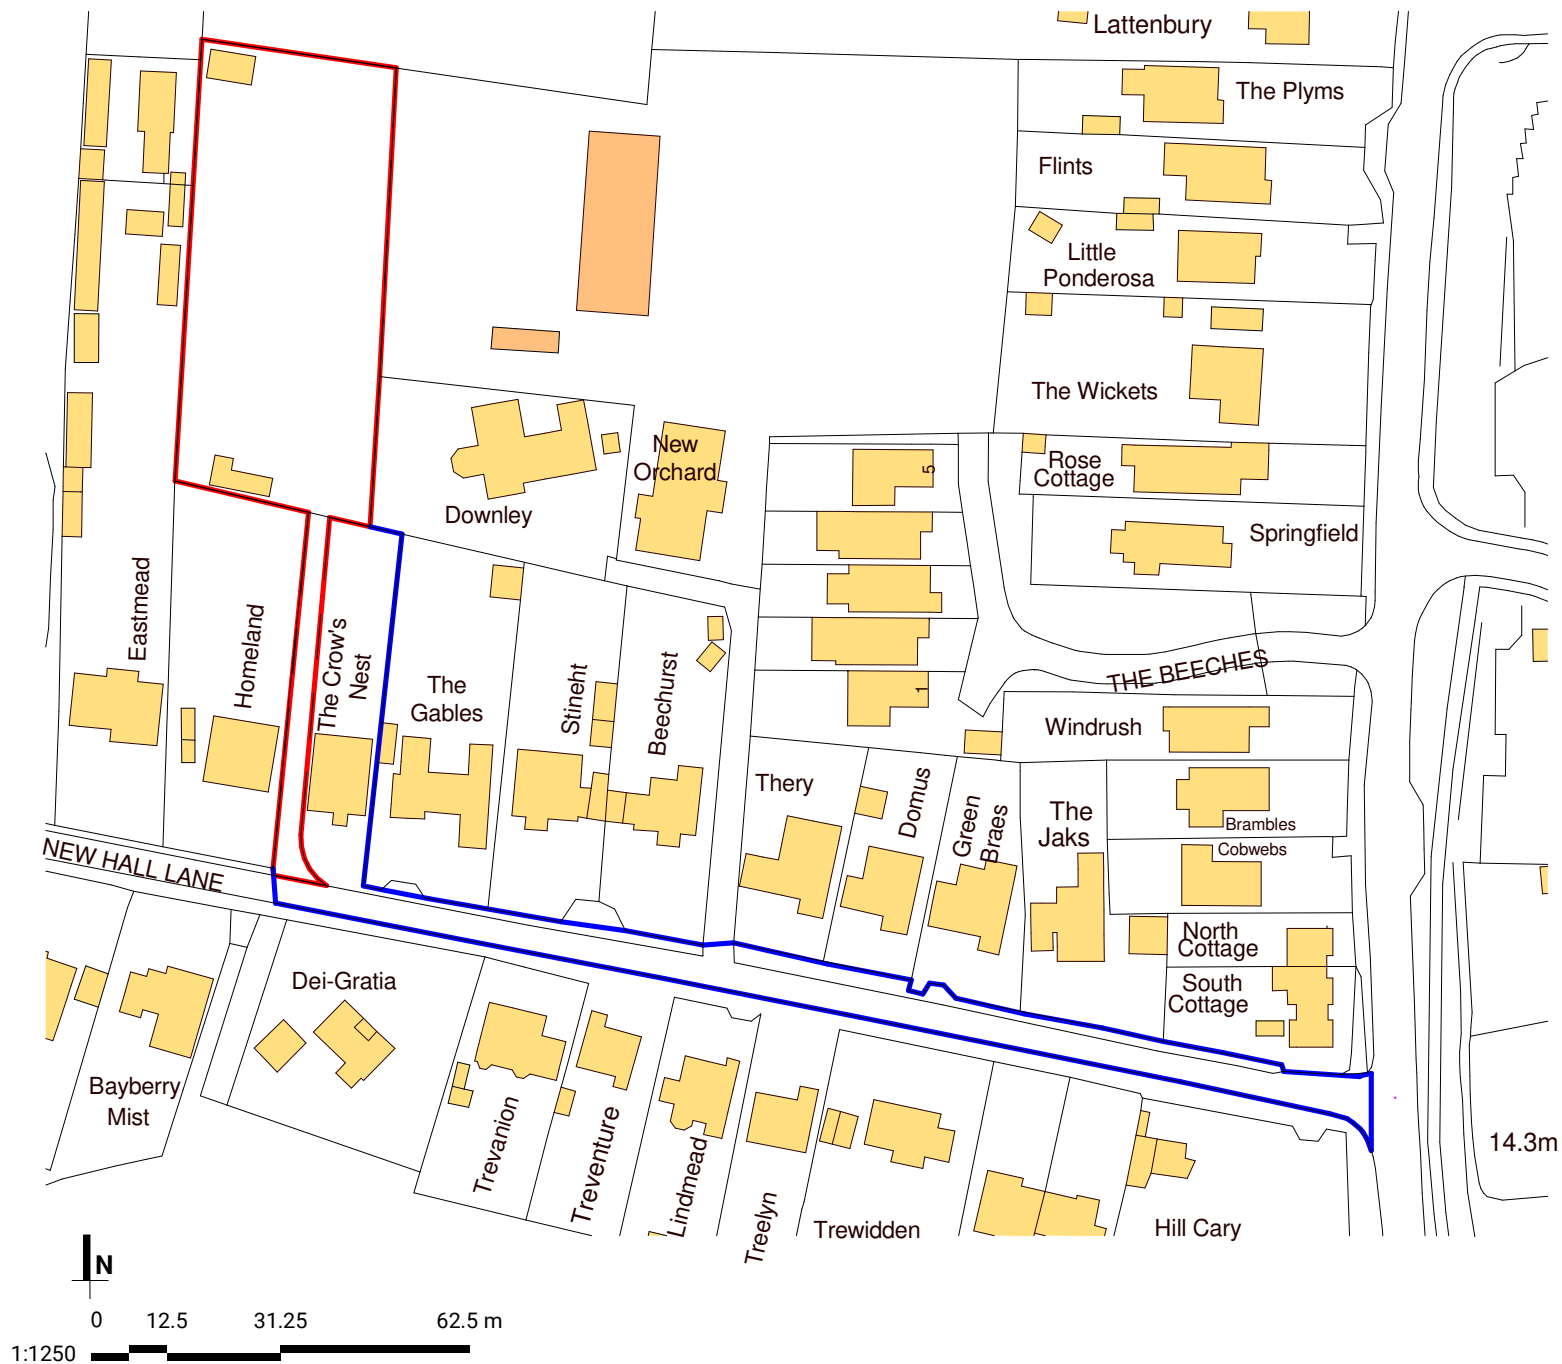

REV.	DATE	ISSUE
The Roost New Hall Lane Henfield, BN5		
Existing Site Location Plan		
STATUS	SIZE	REV.
PLANNING	A4	
DRAWING NO. 26493-FLA-ZZ-ZZ-DR-A-001		