

SCALE 1:100

TOPOGRAPHICAL SURVEY

LEGEND			
RANKING		SLEEPING MASONRY	
BUSHES & HEDGES		FENCE	
MARSH		WALL	
TREES		BUILDING - SURVEYED	
NOTES	3/7 0/2 6 OPEN AREAS AND HEIGHTS ARE INDICATED ONLY	BUILDING - SURVEYED BASIC DATA ONLY	
GATES		OPEN IDEED BUILDING	
RETAINING WALL		GLASS ROOFED	
		CONTOURS	
		OVERHEAD WIRES	
ABBREVIATIONS (WHERE APPLICABLE)			
AIR SOURCE HEAT PUMP	ASHP	MANHOLE	MH
BEAM LEVEL	BL	MANHOLE	MHR
BELISHA BEACON	BB	NOTICE BOARD	NB
BOLLARD	BO	NAMING PLATE	NAP
BRITISH TELECOM BOX	BTB	OVERHEAD WIRES	OH/W
BURIAL	BUR	OPEN IDEED BUILDING	OIB
BURROW	BUR	ROOF LEVEL	RL
CABLE TV	CAV	ROOFING EYE	RE
CABLE MARKER	CM	RETAINING WALL BOTTOM	RWB
CABLE POST	CP	RETAINING WALL TOP	RWT
DOWN PIPE	DP	ROOF COVER	RC
DOWN KEYP	DK	SOFFIT LEVEL	SFL
EAVES LEVEL	EL	STRUCTURAL SLAB LEVEL	SLS
ELECTRICITY CABLE PIT	ECP	STATION	ST
ELECTRICITY CONTROL BOX	ECB	TRUNK STRIP	TS
ELECTRICITY POLE	EP	TRUNK STRIP	TS
FLOOR BOARD	FB	TELEPHONE CABLE BOX	TCB
FIRE HYDRANT	FH	TOP OF KERB	TK
FOOTPATH	FP	TRUNK LINE	TL
FLAT FLAG	FL	TRUNK LINE	TL
GAS VALVE	GV	TOP OF WALL	UT
GATE STOP	GS	UNABLE TO SURVEY	UN
GULLY	GO	UNABLE TO SURVEY	UN
GULLY OUTLET	GO	VENT PIPE	VP
IMPERFECTION CURVE	IC	WATER LEVEL	WL
INVERT LEVEL	IL	WATER METER	WM
LAIR POINT	LP	WASH OUT	WO
LETTER BOX	LB	WASTE PIPE	WP
		WATER VALVE	WV
BUILDING			
ACCESS PATH	AP	WINDOW CILL LEVEL	WCL
ARCH HEAD HEIGHT	AHH	WINDOW HEAD LEVEL	WHL
ARCH HEAD LEVEL	AHL	WINDTIGHT	WT
ARCH SPRINGER HEIGHT	ASH	SOLID AND VENT PIPE	SVP
ARCH SPRINGER LEVEL	ASL	WASH BASIN	WB
BEAM HEAD	BH	WATER TANK	WT
BEAM HEAD LEVEL	BHL		
BEAM JOIST LEVEL	BJL		
CEILING LEVEL	CL		
CEILING LEVEL	CL		
DOOR HEAD	DH		
DOOR HEAD LEVEL	DHL		
FLOOR TO CILL	F2C		
FLOOR TO CEILING HEIGHT	F2CH		
FINISHED FLOOR LEVEL	FFL		
FOOTPATH	FP		
ROOF LEVEL	RL		
RAINFALL	R		
RAIN WATER PIPE	RWP		
FENCES			
BARBED WIRE FENCE	BWF		
CORRUGATED IRON FENCE	CIF		
CLOUT BOARD FENCE	CBF		
CHAIN LINK FENCE	CLF		
CRESTED PALING FENCE	CPF		
FENCE POST	FP		
INTERPRETIVE FENCE	IF		
NON RAILING FENCE	NRF		
LARCH PALING	LFP		
MAINTAINING FENCING	MF		
PALISADE FENCE	PF		
POST AND CHAIN FENCE	PCF		
POST AND RAIL FENCE	PRF		
RAIL FENCE	RF		
RAILING STEEL RAIL	RSR		
ROUGH IRON FENCE	ROIF		
CONCRETE POST/Steel Post/Timber Post	CP/ST/TP		

ARCHIDATA LTD ARE FULL
MEMBERS OF THE UK LAND
AND HYDROGRAPHIC
SURVEY ASSOCIATION LTD
(Member No. 208)

VISIT OUR WEBSITE AT
www.archidata.co.uk OR
SCAN OUR QR CODE HERE

NOTES

1. The Survey Grid is on Ordinance Survey Level & Grid.
2. Fences shown are not necessarily legal boundaries.
3. Dimensions should not be scaled. All dimensions should be checked on site before any fabrication / construction.
4. All drainage connections shown are sounded only. They have not been water tested.
5. Copyright of all data produced by ARCHIDATA shall remain with ARCHIDATA unless otherwise specifically agreed.
6. Information provided should not be altered or modified in any way. It should not be used for any other purpose other than for which it was intended and should not be issued to other parties without prior agreement of ARCHIDATA.
7. ARCHIDATA cannot accept responsibility for any damage to computer systems which may result from viruses which may be contained in the data provided.
8. Preliminary data is generally unchecked therefore it is not accurate.
9. If the AutoCAD drawing is being read by any system other than AutoCAD it should be checked against a hard copy. ARCHIDATA cannot accept liability for omissions.
10. The tree species have been identified to the best of the surveyors knowledge. They have not been verified by an Arboriculturist and cannot be. If they are, they will be verified by a qualified tree specialist. Trees are estimated. Trees have been shown diagrammatically (i.e. circular), however, their true shape in plan will be different.
11. Some CAD layers exists with standard names.
12. This survey has been carried out to an accuracy consistent scale of 1:100; therefore interrogated dimensions will be within the tolerance associated with this scale. The same accuracies implied by the scale will equally apply to any drawings supplied for CAD. The scale of this drawing should not be changed without permission.

Note:
Survey is based on OS grid and datum at
Station R01 (value 12.257) shown ringed in red.

REV	DATE	BY	AMENDMENT
-----	------	----	-----------

SURVEY

THE DESIGN STUDIO
94 HIGH STREET, STEYNIN
WEST SUSSEX BN44 3RD

TEL: (01903) 863225
MOB: (07762) 14634
info@archidata.co.uk
www.archidata.co.uk

CLIENT
LOMAX Design Ltd

LOMAX Design Ltd

JOB TITLE


The Crows Nest
New Hall Lane, Small Dole
Henfield, BN5 9YH

DRAWING TITLE


Topographical Survey

DATE	SCALE-A1 SHEET	DRAWN BY	RO
18.09.23	1:100	CHECKED	RM

JOB NO. AD23219	DRAWING NO. 1.01	REVISION
--------------------	---------------------	----------

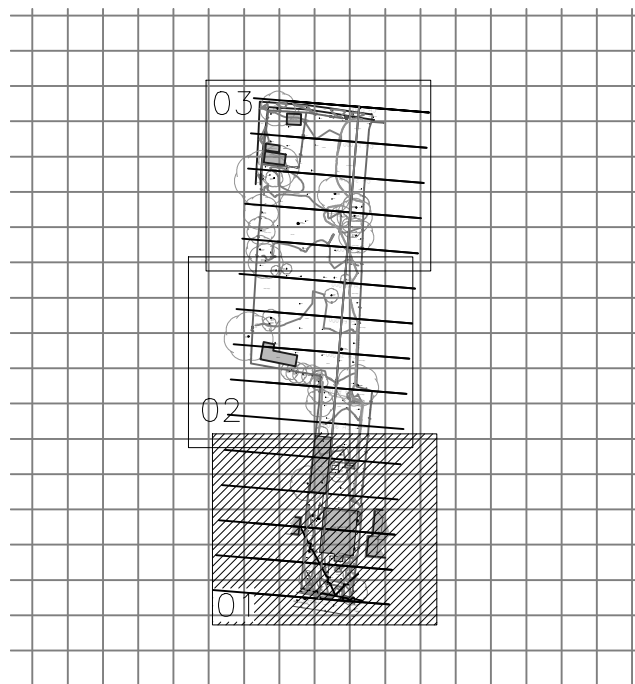


Not to Scale

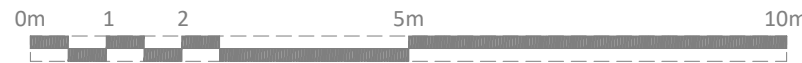

SCALE 1:100

TOPOGRAPHICAL SURVEY

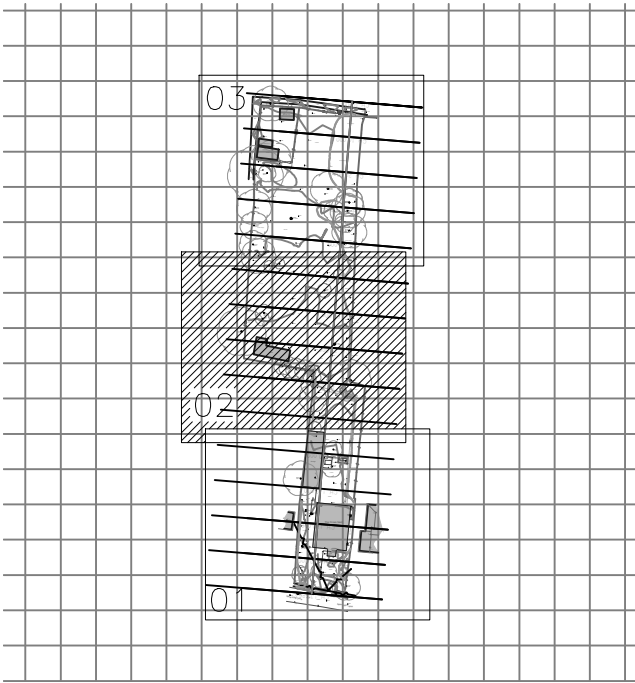

LEGEND

BANKING **SLOPING MASONRY**

BUSHES & HEDGES **FENCE**

MARSH **WALL**

TREES **BUILDING - SURVEYED**

NOTE:- **BASIC DATA ONLY**

GATES **OPEN SIDED BUILDING**

RETAINING WALL **GLASS ROOFED**

OVERHEAD WIRES

ABBREVIATIONS (WHERE APPLICABLE)

ASP ASP MANHOLE
RED LEVEL RL MARKER
MELINDA REACON BR NOTICE BOARD
ROLLARD B NAME PLATE
BRITISH TELECOM BOX BTB OVERHEAD WIRES
BRITISH TELECOM MANHOLE BTM PARKING METER
BRICKWORK BOWK REDUCE LEVEL
BUS STOP BS ROAD SIGN
CABLE TV CATV ROOFTOP EYE
COVER LEVEL CL RETAINING WALL BOTTOM
CABLE MARKER CM RETAINING WALL TOP
CONCRETE POST CP STOP COCK
DOWN PIPE DP SOFT LEVEL
DROP KERB DK SPOT LEVEL
EARTH LEVEL EA STRUCTURAL SLAB LEVEL
ELECTRICITY CABLE PIT ELP TREE STUMP
ELECTRICITY CONTROL BOX ECP TELEGRAPH POLE
ELECTRICITY POLE EP TELEPHONE CALL BOX
EARTH ROD ER TOP OF KERB
FIRE HYDRANT FH TURNSTILE
FLOWER BED FB TRAFFIC LIGHT
FOOTPATH FP TOP OF WALL
FLOOR LEVEL FL UNDERGROUND
FLAG STAFF FS UNABLE TO SURVEY
GAS VALVE GV UNABLE TO SURVEY
GATE STOP GS UNABLE TO SURVEY
GULLY G GULLY OUTLET
GULLY OUTLET GO WATER LEVEL
INSPECTION COVER IC WATER METER
INVERT LEVEL IL WASH OUT
LAMP POST LP WASTE PIPE
LETTER BOX LB WATER VALVE

BUILDING

ACCESS PATCH AH WINDOW CELL LEVEL
ARCH HEAD HEIGHT AHH WINDOW HEAD LEVEL
ARCH HEAD LEVEL AHL SLOPE
ARCH SPRINGER HEIGHT ASH SOL AND VENT PIPE
ARCH SPRINGER LEVEL ASL THRESHOLD LEVEL
BEAM BE WASH BASIN
BEAM HEIGHT BH WATER TANK
BEAM HEAD LEVEL BHL
BEAM SPOT LEVEL BSL
COLUMN C
CILL TO HEAD CH
CEILING LEVEL CL
CHAR LINE FENCE CLF
DOOR HEAD DH CHESTNUT PALING FENCE
DOOR HEAD LEVEL DHL
FIRE ALARM FA
FLOOR TO GILL F-C INTERWOVEN FENCE
FALSE CEILING FC IRON RAILING FENCE
FLOOR TO CEILING HEIGHT FL LARCH LAP FENCE
FINISHED FLOOR LEVEL FFL MISCELLANEOUS FENCING
HOLD REEL HR PALISADE FENCE
ROOF LEVEL RL POST AND RAIL FENCE
RADIATOR RAD POST AND WIRE
RAIN WATER PIPE RWP TUBULAR STEEL RAIL
WIRE MESH FENCE WMF
(Concrete Post/Steel Post/Timber Post)(CPS/SP/TF)

FENCES

BWP BARBED WIRE FENCE
CBF CORRUGATED IRON FENCE
CLF CLOSE BOARD FENCE
CNP CHESTNUT PALING FENCE
COP FENCE POST
IFP INTERWOVEN FENCE
LFP LARCH LAP FENCE
MLF MISCELLANEOUS FENCING
PPF PALISADE FENCE
PSP POST AND RAIL FENCE
PRF POST AND WIRE
TSF TUBULAR STEEL RAIL
WMF WIRE MESH FENCE

MANHOLE

MR MARKER
NB NOTICE BOARD
NP NAME PLATE
OW OVERHEAD WIRES
PM PARKING METER
RD REDUCE LEVEL
RS ROAD SIGN
RE ROOFTOP EYE
RWB RETAINING WALL BOTTOM
RWT RETAINING WALL TOP
SC STOP COCK
SPF SOFT LEVEL
SL SPOT LEVEL
SSL STRUCTURAL SLAB LEVEL
STN TREE STUMP
TP TELEGRAPH POLE
TCB TELEPHONE CALL BOX
TK TOP OF KERB
TL TRAFFIC LIGHT
TW TURNSTILE
UG UNDERGROUND
UL UNABLE TO SURVEY
UTS UNABLE TO SURVEY
VP WATER LEVEL
WM WATER METER
WO WASH OUT
WP WASTE PIPE
WV WATER VALVE

WINDING

WCL WINDOW CELL LEVEL
WHL WINDOW HEAD LEVEL
SL SLOPE
SVP SOL AND VENT PIPE
TAL THRESHOLD LEVEL
WB WASH BASIN
WT WATER TANK

ARCHIDATA LTD ARE FULL MEMBERS OF THE UK LAND AND HYDROGRAPHIC SURVEY ASSOCIATION LTD (Member No. 208)

VISIT OUR WEBSITE AT www.archidata.co.uk OR SCAN OUR QR CODE HERE

NOTES

- The Survey Grid is on Ordnance Survey Level & Grid.
- Fences shown are not necessarily legal boundaries.
- Dimensions should not be scaled. All dimensions should be checked on site before any fabrication / construction.
- All drainage connections shown are sounded only. They have not been water tested.
- Copyright of all data produced by ARCHIDATA shall remain with ARCHIDATA unless otherwise specifically agreed.
- Information provided should not be altered or modified in any way. It should not be used for any purpose other than for which it was intended and should not be issued to other parties without prior agreement of ARCHIDATA.
- ARCHIDATA cannot accept responsibility for any damage to computer systems which may result from viruses which may be contained in the data provided.
- Preliminary data is generally unchecked therefore it is not which are turned off.
- If the AutoCAD drawing is being read by any system other than AutoCAD it should be checked against a hard copy. ARCHIDATA cannot accept liability for omissions.
- The tree species have been identified to the best of the surveyors knowledge. They have not been verified by an Arboriculturist and are not guaranteed. If they are important they should be verified. Trees heights are estimated. Trees have been shown diagrammatically (i.e. circular), however, their true shape in plan will be different.
- Some CAD layers exists with additional information
- This survey has been carried out to an accuracy consistent scale of 1:100; therefore interrogated dimensions will be within the tolerance associated with this scale. The same accuracies implied by the plotingscale are equally applicable to digital data supplied for CAD. The scale of this drawing should not be changed without permission.

Note:
Survey is based on OS grid and datum at Station R01 (value 12.257) shown ringed in red.

REV	DATE	BY	AMENDMENT
-----	------	----	-----------

SURVEY

THE DESIGN STUDIO
94 HIGH STREET, STEYNING
WEST SUSSEX BN44 3RD

TEL: (01903) 863225
MOB: (07762) 146343
info@archidata.co.uk
www.archidata.co.uk


CLIENT
LOMAX Design Ltd.

JOB TITLE
The Crows Nest
New Hall Lane, Small Dole
Henfield, BN5 9YH

DRAWING TITLE
Topographical Survey

DATE	SCALE-A1 SHEET	DRAWN BY	RO
18.09.23	1:100	CHECKED	RM

JOB NO.	DRAWING NO.	REVISION
AD23219	1.01	

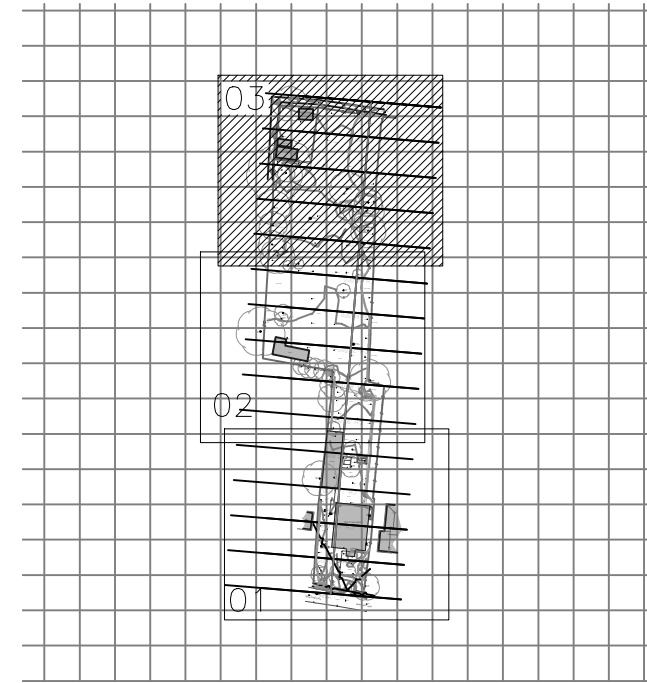

JOB NO. AD23219	DRAWING NO. 1.01	REVISION
--------------------	---------------------	----------