


Revisions		
No.	Description	Date By
1	Planning	13-02-28

Notes:


GENERAL NOTES:

All dimensions & levels are preliminary and approximate and subject to utilities search, legal boundaries and detailed layout/ design development through consultation.

Dimensions are to be checked on site by contractor & sub contractors prior to commencement of work, any discrepancies are to be highlighted immediately to the architects.

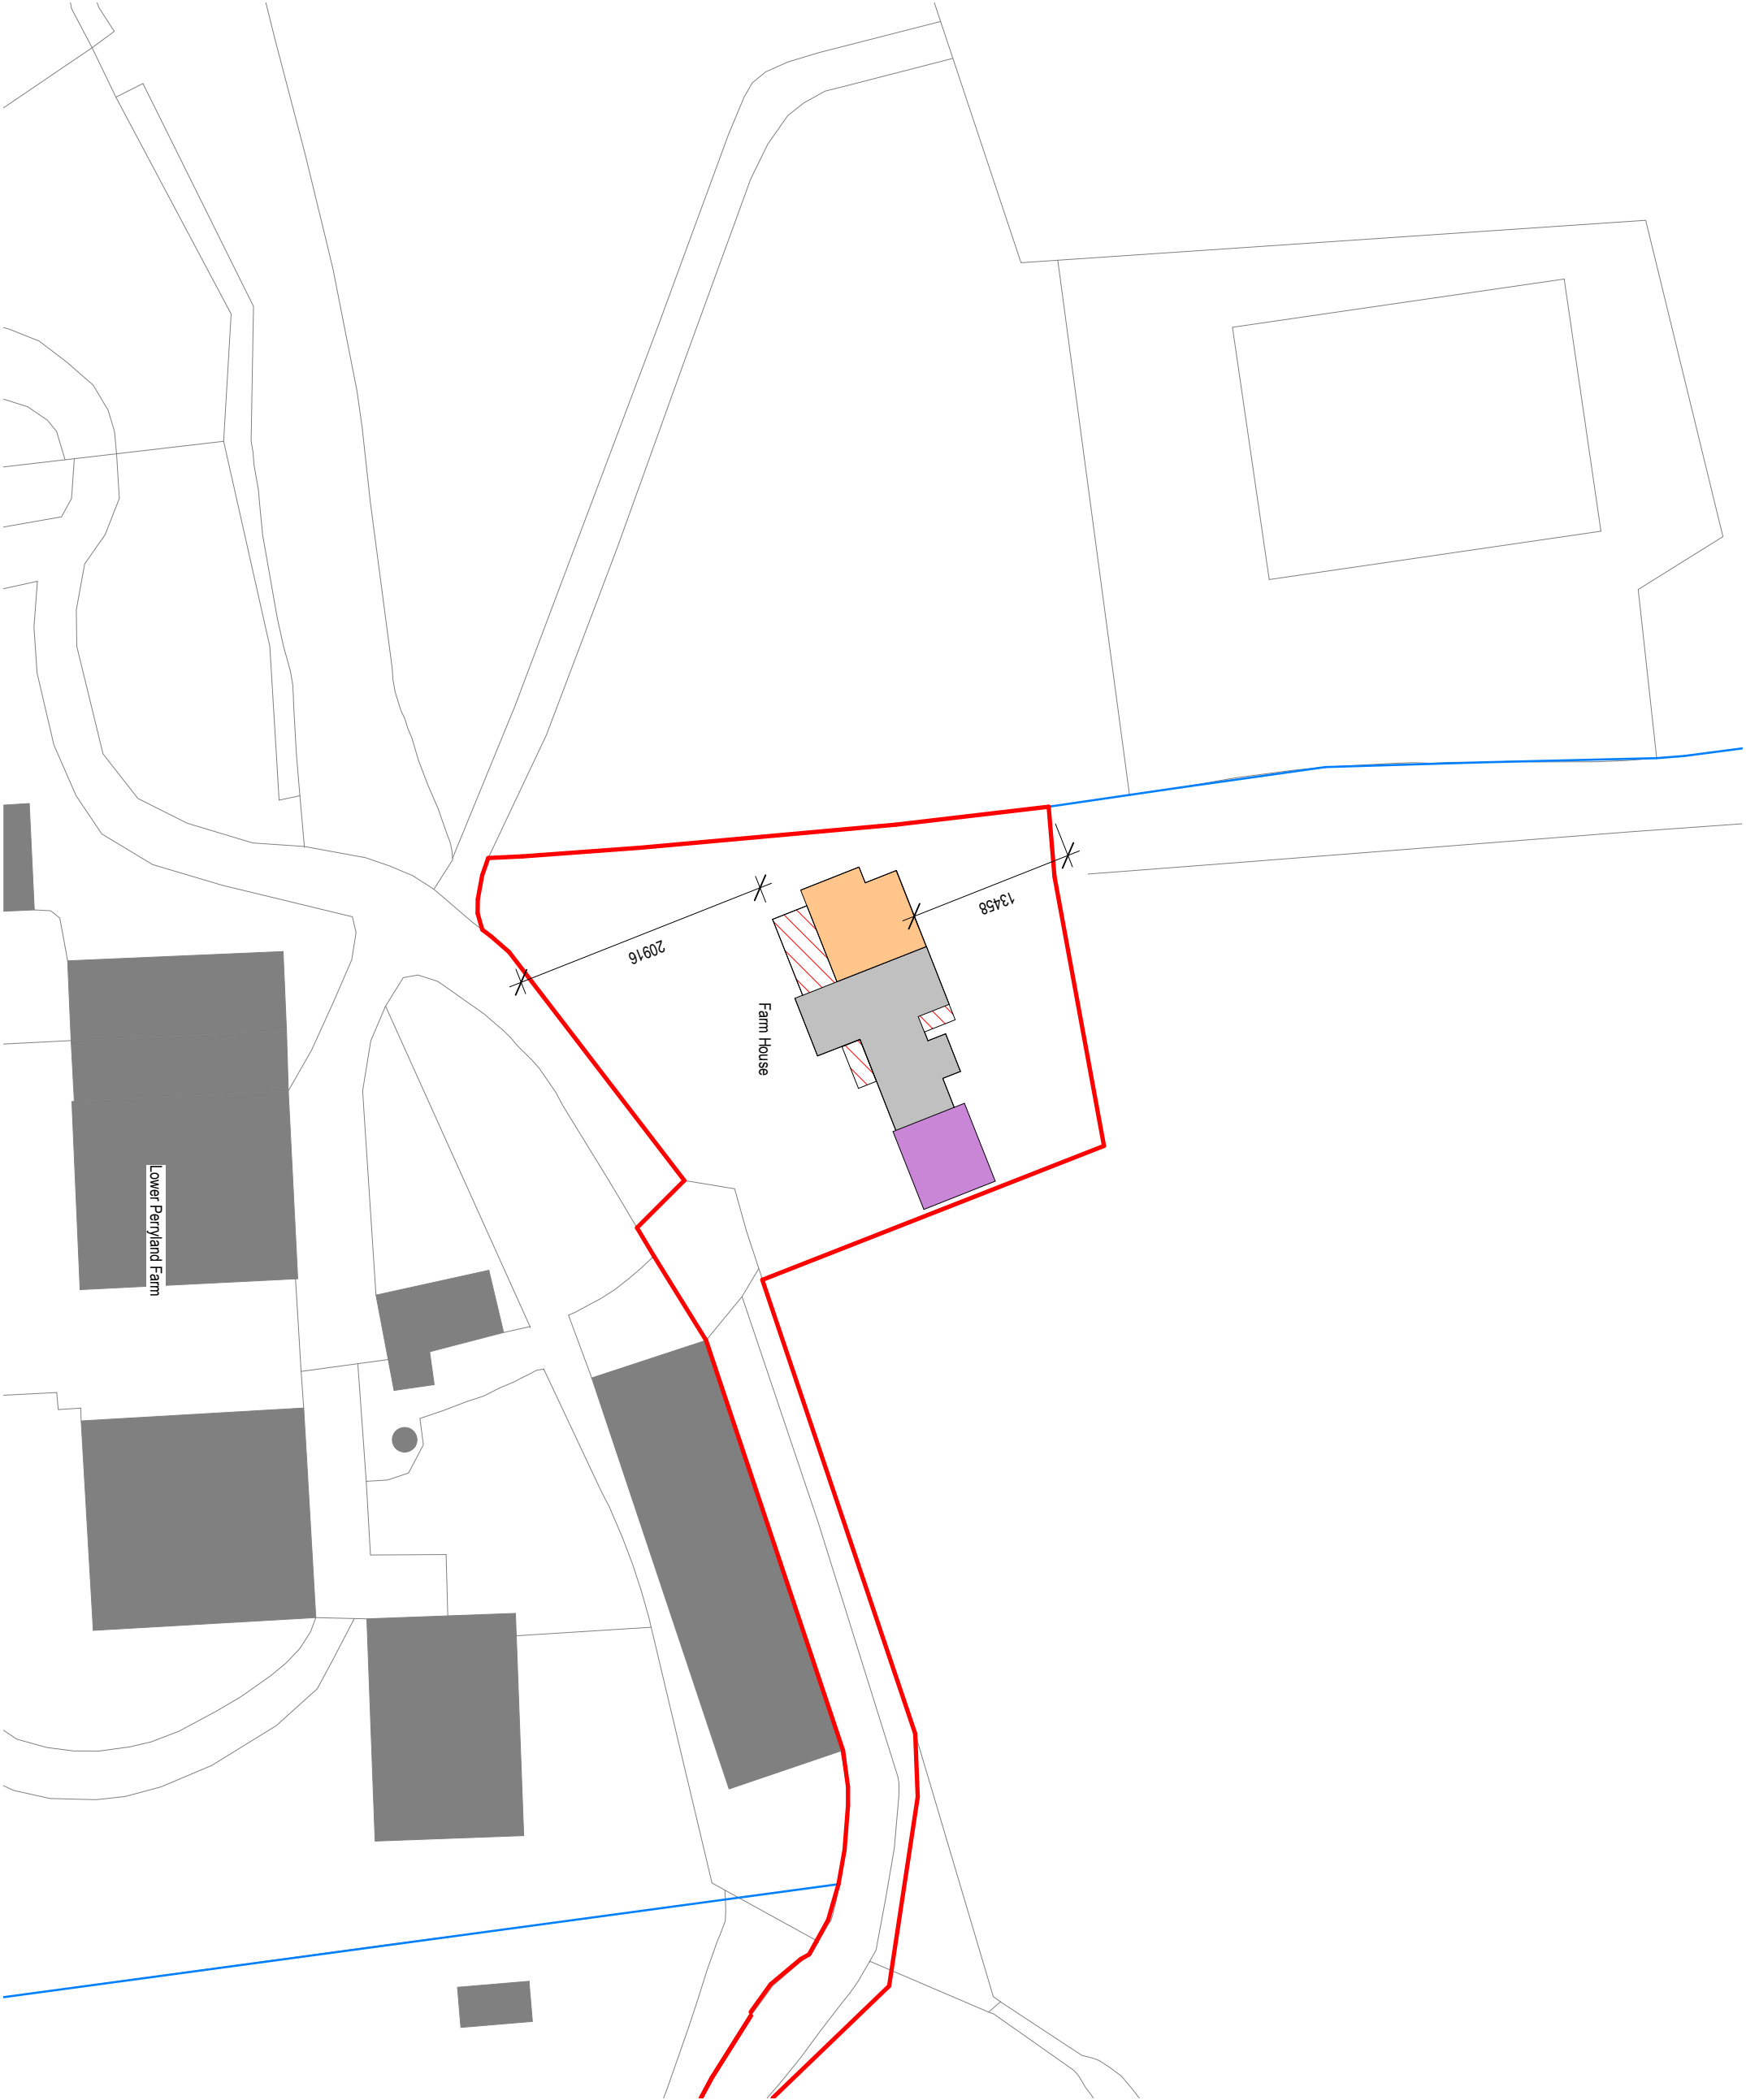

- KEY**
- Single storey extension
 - Two storey extension
 - Car port

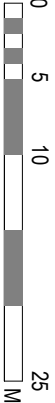

Scale: As indicated @ A3

Project No. **657** Project Name: **LP - Farm House**

Drawing Name: **Proposed Block Plan**

Drawing No. **P002** Revision: **P1** Suitability Description: **PLANNING**

Drawn: MS Checked: GF Orig Paper Size: A3

FRESH Architects

T 07703682107 | 07393913140

info@fresh-architects.co.uk | www.fresharchitects.co.uk

Use figured dimensions only. All levels and dimensions to be checked. This drawing is to be read in conjunction with all other relevant drawings and specifications.
© FRESH Architects Ltd. All rights reserved