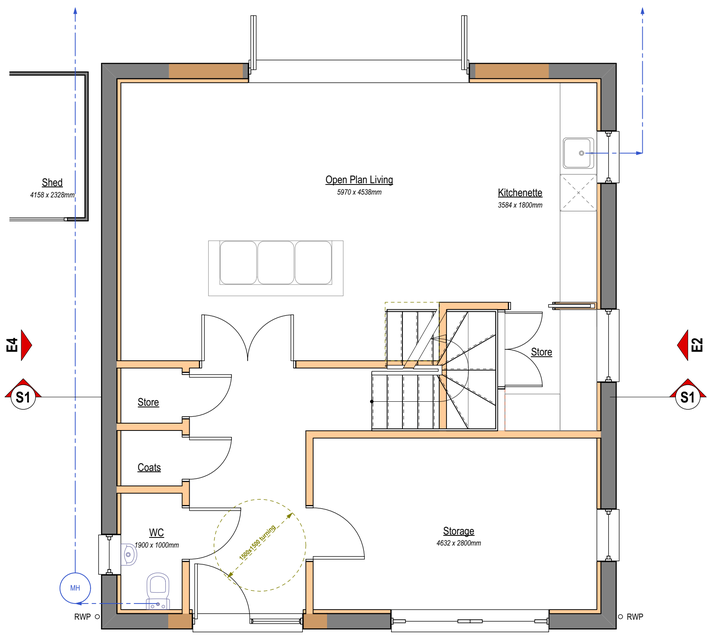
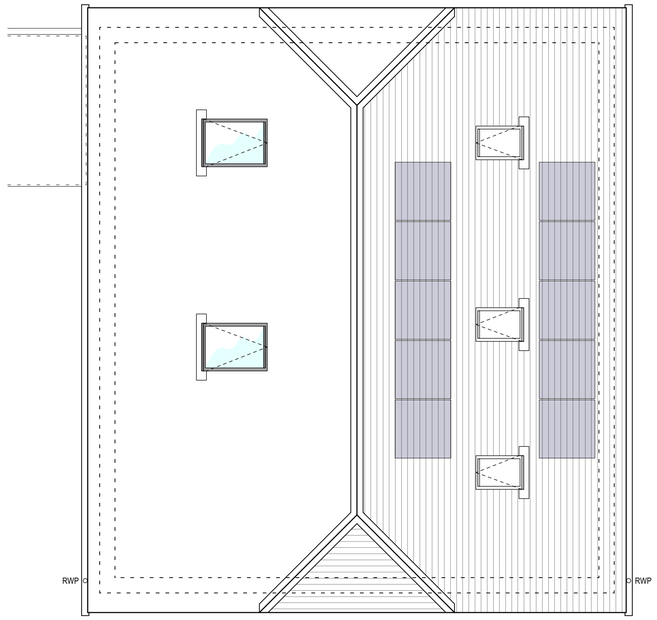



**GF** GROUND FLOOR PLAN
Scale: 1:50



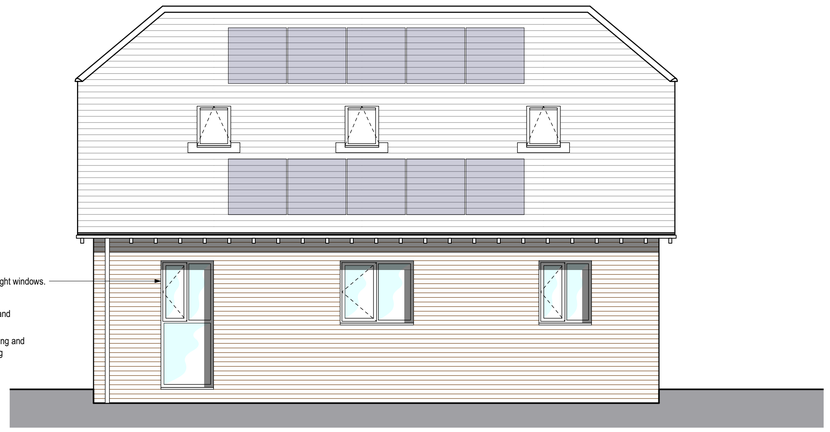

**1F** FIRST FLOOR PLAN
Scale: 1:50



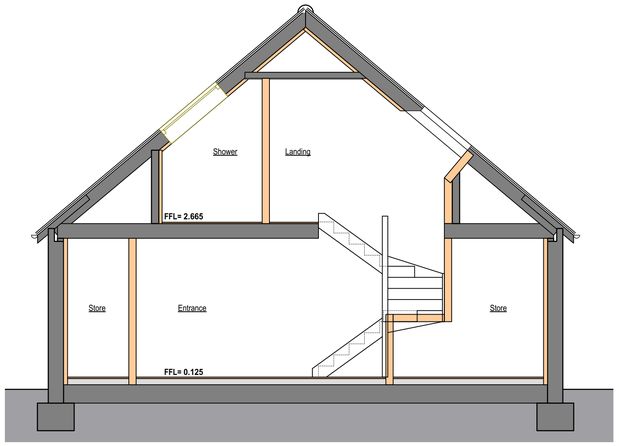

**RP** ROOF PLAN
Scale: 1:50



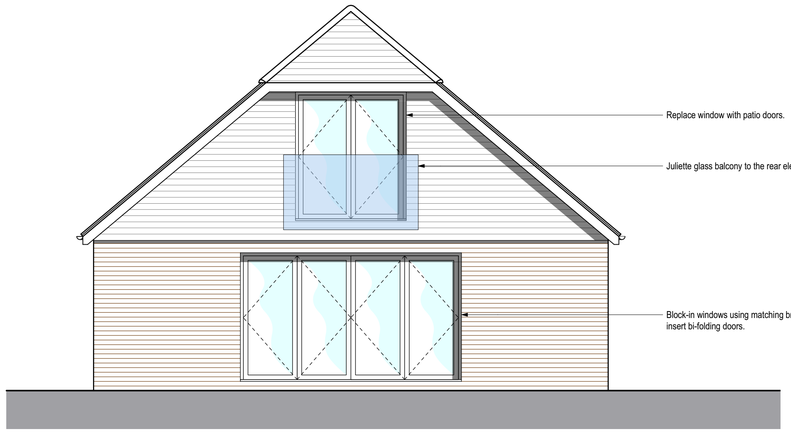

**E1** ELEVATION - Northwest
Scale: 1:50



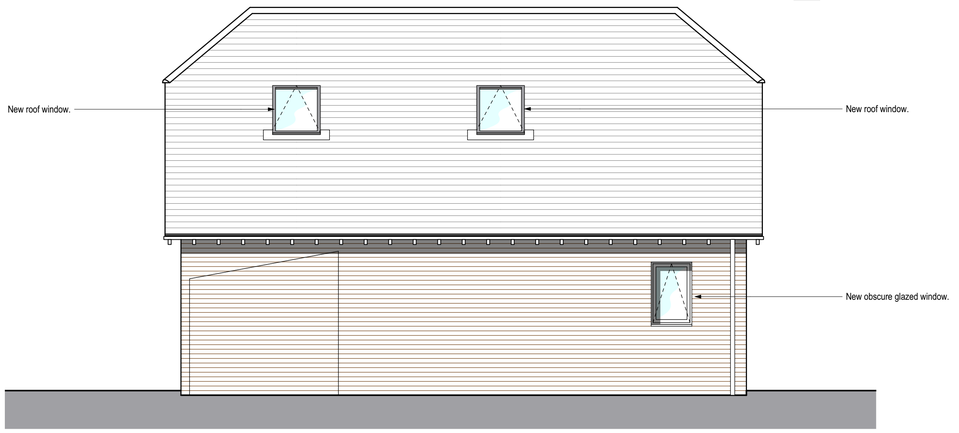

**E2** ELEVATION - Southwest
Scale: 1:50




**S1** SECTION
Scale: 1:50




**E3** ELEVATION - Southeast
Scale: 1:50




**E4** ELEVATION - Northeast
Scale: 1:50

© MAJ Architects LLP.
Copyrights reserved.
Use figured dimensions only.
Do not scale from this drawing.
All levels and dimension to be checked on site by contractor. Any discrepancy to be verified by the Architect before proceeding.
Drawing to be read in conjunction with all relevant MAJ drawings and specification clauses.
The Contractor and relevant fabricated products to be built to current British and European Standards.
This drawing must not be used for Land Transfer unless stated as 'Conveyance'

This drawing and its subject matter are the confidential property of MAJ Architects LLP and shall not be copied, reproduced, used or disclosed to others without the prior written authority of MAJ Architects LLP.

*Notes:*

*Health & Safety notes:*

| rev | revision details | by | date |
|---|---|---|---|
| 1 | Issued for Planning | mj | 12/12/23 |
| 2 | Balcony & dormer removed and minor design alterations. | mj | 28/05/24 |
| 3 | Storage Use retained. | mj | 29/05/24 |

*status:* **PLANNING**

*client:*
**Mrs Woodlock**
*Woodlands Grouse Road*
*Horsham RH13 6HT*

*project:*
**Garage Conversion to create granny annexe**
*Woodlands Grouse Road*

*title:*
*PROPOSED PLANS AND ELEVATIONS*

*scale:* **1:50 @ A1**

*checked:* **mj** *date:* **29/05/24**

*originated:* **mj** *date:* **6/12/23**

MAJ ARCHITECTS
Andreas, Mill Lane, Felbridge, East Grinstead, RH19 2PE
Tel: 01342 323441
email: info@majarchitects.co.uk
web: www.majarchitects.co.uk

*drawing number:* **D23166 _A_ 1002**

*revision:* **P3**