

© MAJ Architects LLP.
Copyrights reserved.
Use figured dimensions only.
Do not scale from this drawing.
All levels and dimension to be checked on site by contractor. Any discrepancy to be verified by the Architect before proceeding.
Drawing to be read in conjunction with all relevant MAJ drawings and specification clauses.
The Contractor and relevant fabricated products to be built to current British and European Standards.
This drawing must not be used for Land Transfer unless stated as 'Conveyance'

This drawing and its subject matter are the confidential property of MAJ Architects LLP and shall not be copied, reproduced, used or disclosed to others without the prior written authority of MAJ Architects LLP.

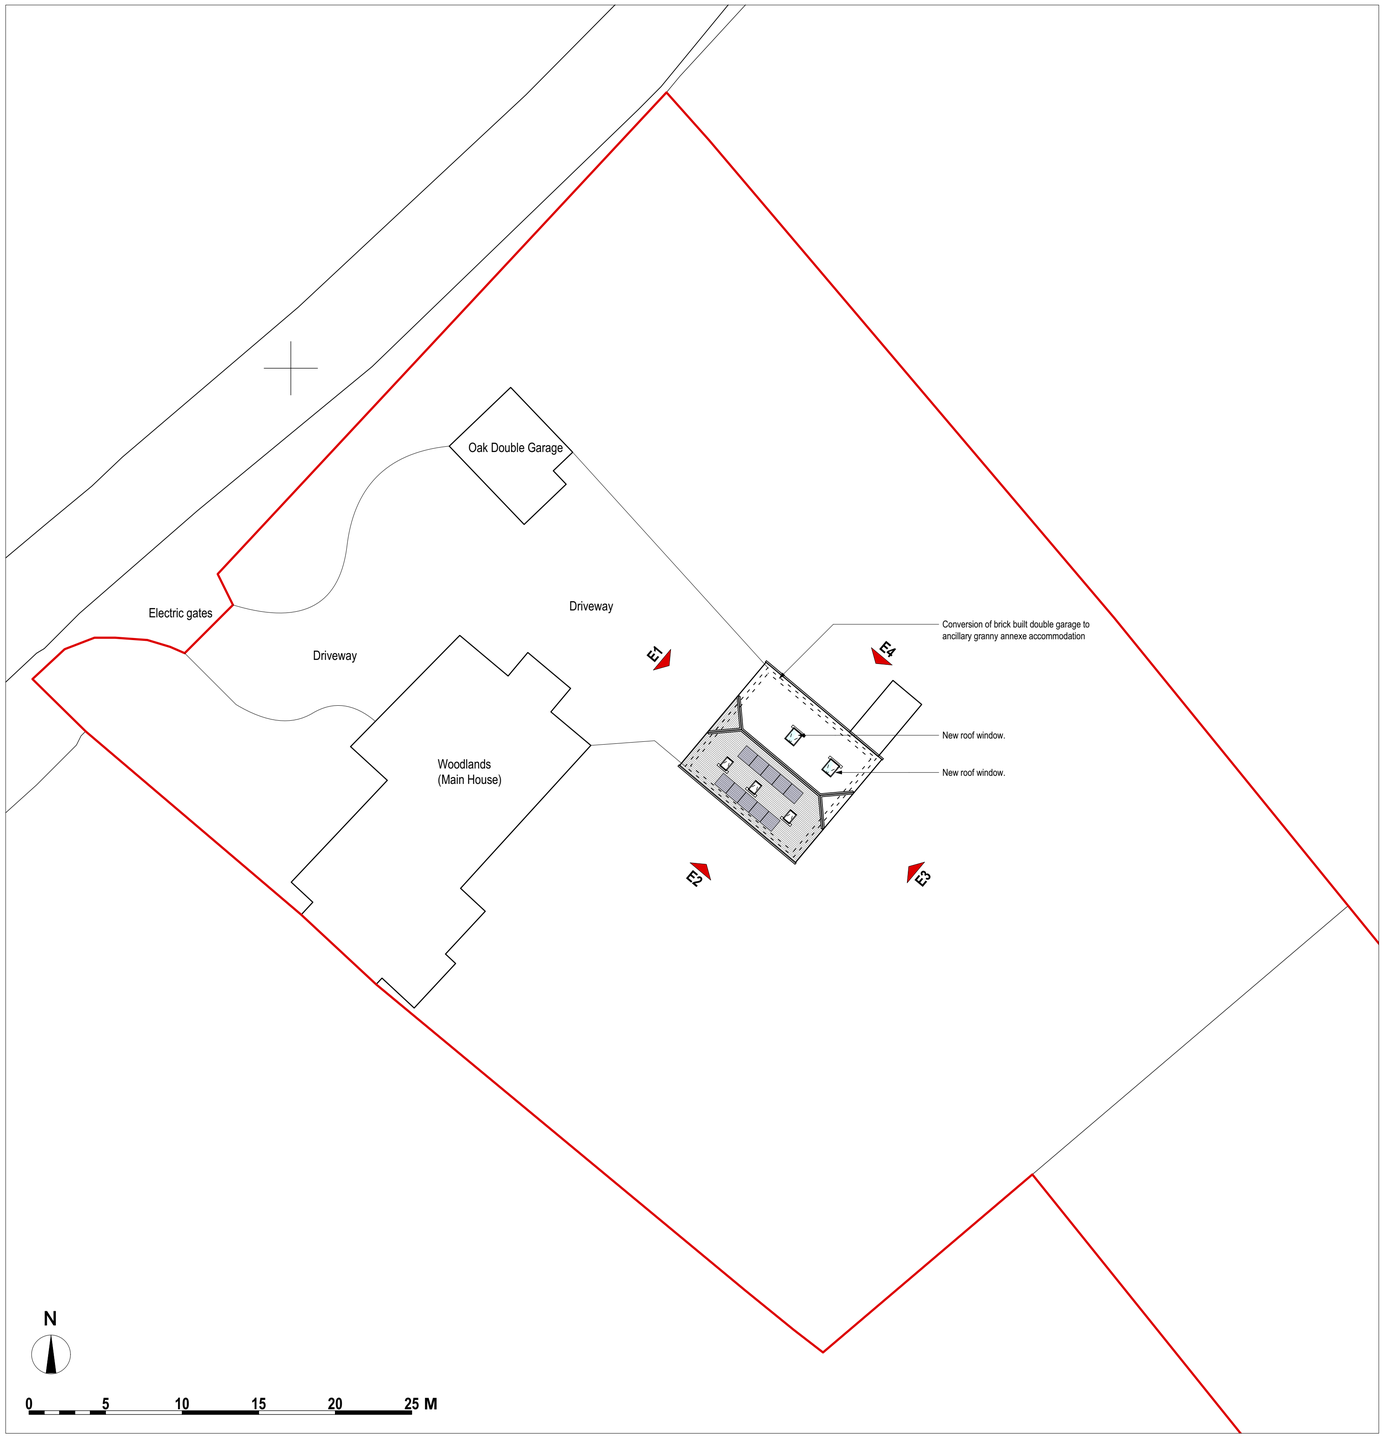

BP **BLOCK PLAN**
Scale: 1:200

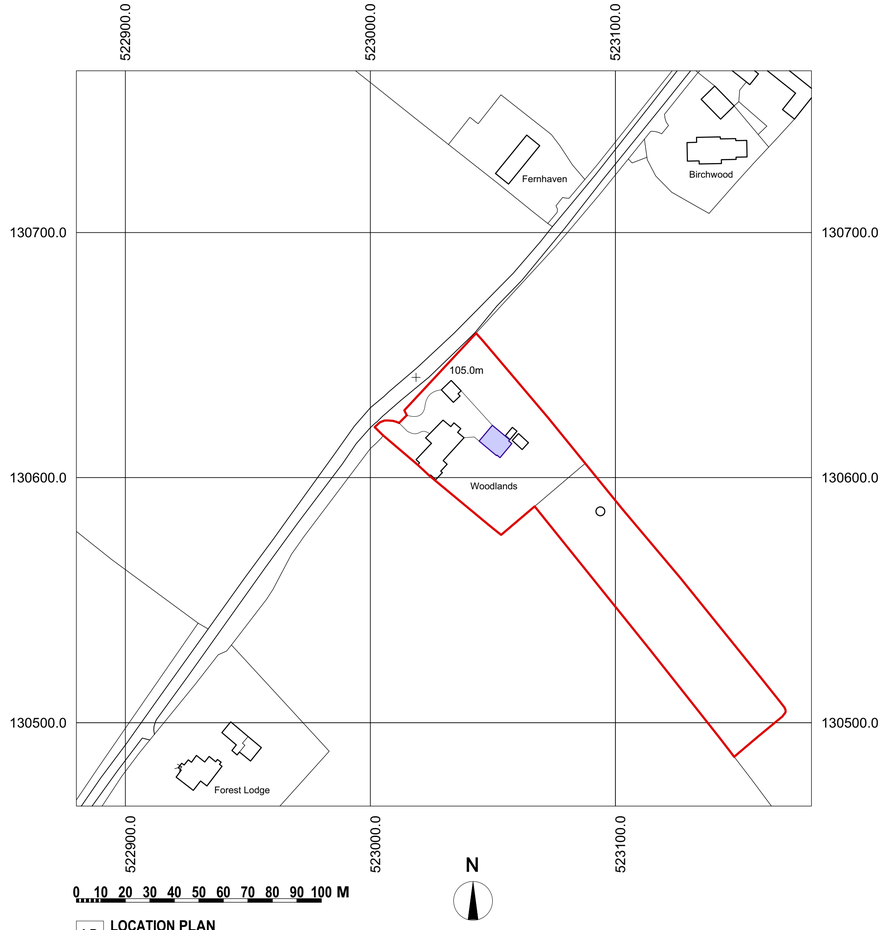

LP **LOCATION PLAN**
Scale: 1:1250

Notes:

Health & Safety notes:

rev	revision details	by	date
1	Issued for Planning	mj	12/12/23
2	Balcony & dormer removed and minor design alterations.	mj	28/05/24

status: **PLANNING**

client:
Mrs Woodlock
Woodlands Grouse Road
Horsham RH13 6HT

project:
Garage Conversion to create granny annexe
Woodlands Grouse Road

title:
LOCATION AND BLOCK PLAN

scale: **1:200/1250 @ A1**

checked:	*date:*
mj	28/05/24
originated:	*date:*
mj	6/12/23

MAJ ARCHITECTS
Andreas, Mill Lane, Felbridge, East Grinstead, RH19 2PE
Tel: 01342 323441
email: info@majarchitects.co.uk
web: www.majarchitects.co.uk

drawing number: **D23166_A_1000**
revision: **P2**