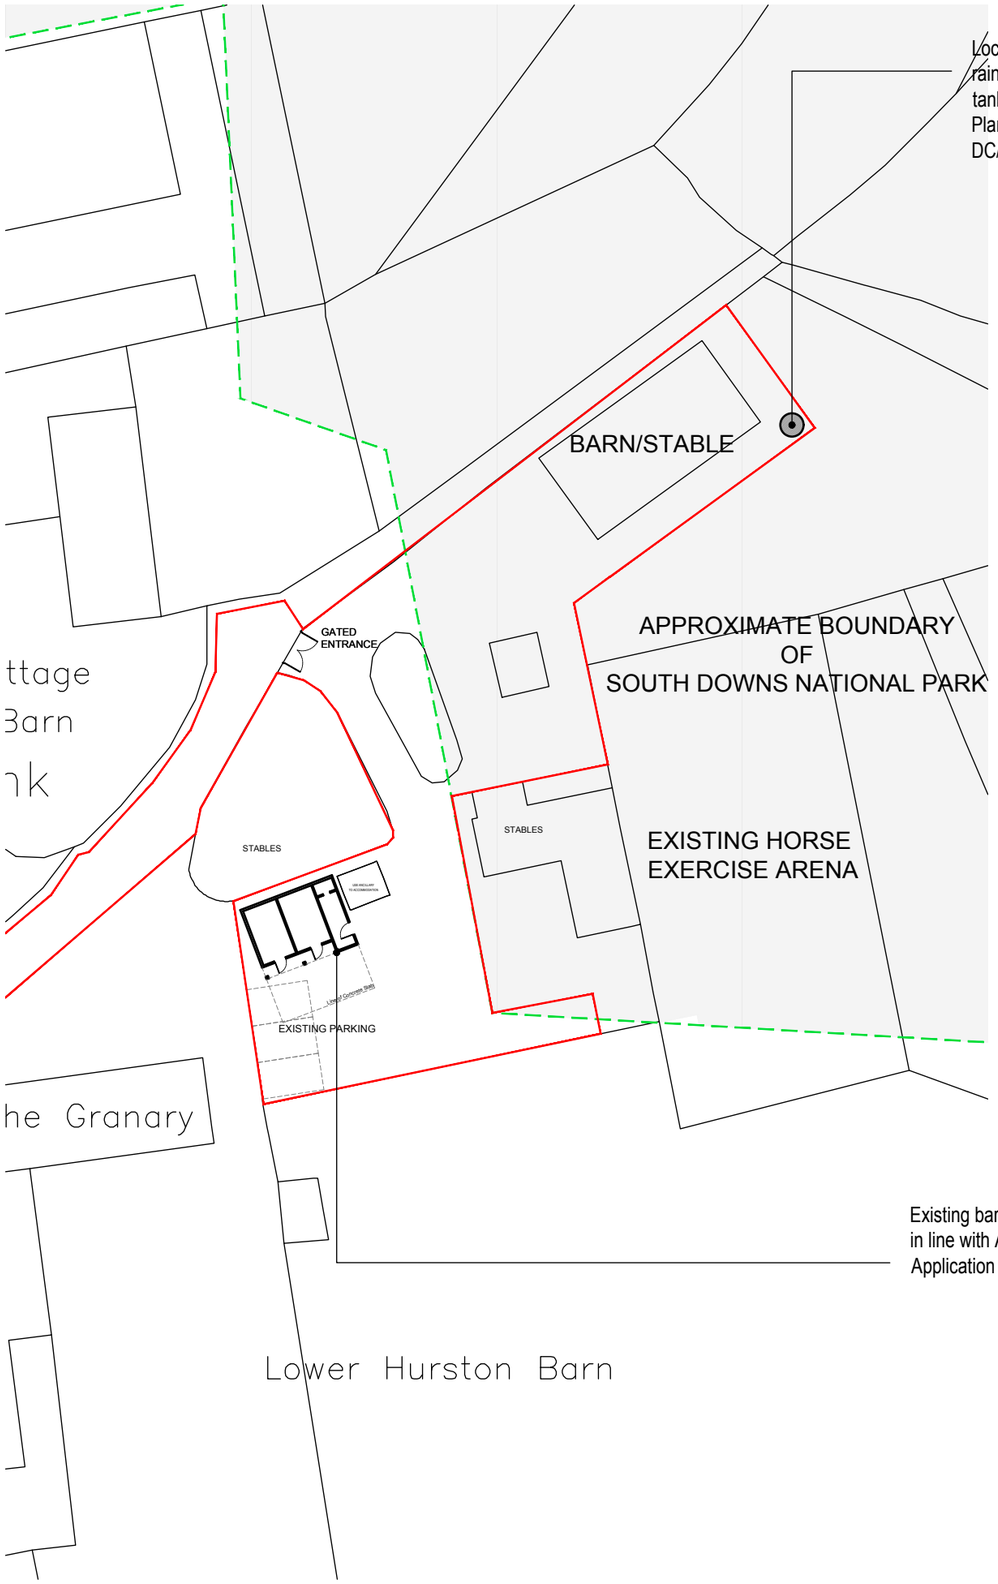

LOCATION OF NEW RAINWATER HARVESTING TANK

1:500 at A3

Enduramaxx Limited

Outgang Road
The Fen
Baston
PE6 9PT
01778 562810
enquiries@enduramaxx.co.uk

ENDURAMAXX®
FLUID MANAGEMENT INNOVATION

Customer Name & Address	Delivery Address
The Granary Hurston Lane Pulborough West Sussex RH20 2EW United Kingdom	The Granary Hurston Lane Pulborough West Sussex RH20 2EW United Kingdom

INVOICE COPY

FAO:	Nick Clague
Invoice Date:	05/01/2024
Invoice No:	142062
Your Acc No:	12062
Payment Terms:	0 days

Details for Order No: 158536 **Your Order Ref: 65765** **Order Date: 20/12/2023**

Delivery Number: 88879

Qty	Code	Description	Price Each	Line Total	VAT%	Line VAT
1.0000	17221501	5,000 Litre Vertical Tank - Black - Potable - 1.0 SG - 1900mm Dia x 2300mm H	740.00	740.00	20.00	148.00
Components:						
1.0000	R17001501	5,000 Litre Vertical tank - Water Grade, Black - 1900mm Dia x 2300mm H				
1.0000	135364	620mm Tank Lid & Rim - Non-Vented - Internal Rim 535mm				
1.0000	177920	2" Hansen WRAS Approved Tank Outlet - Male BSP Thread				
1.0000	178720-DC	2" Dust Cap - Red				
1.0000	251030	3/4" Byelaw 30 Kit	0.00	0.00	20.00	0.00
1.0000	900001	Installation Guide - Vertical, Slimline & Horizontal Static Tanks - 10 Year Warranty	0.00	0.00	20.00	0.00
1.0000	135363	620mm Basket Filter	35.00	35.00	20.00	7.00

Assumes Off Loading by the Recipient Unless Otherwise Quoted

Special instructions
4-6 Day lead time

We order customer paid in full

5k vert blk - 5233245

BACS Details
Account Name: Enduramaxx Ltd
Account number: 63131412
Sort Code: 55 50 42

Goods Net:	775.00
Delivery:	90.00
Surcharge:	0.00
Order Net:	865.00
VAT:	173.00
Total:	1,038.00

Pound sterling

Please read our full terms and conditions on our website
www.enduramaxx.co.uk

VAT Registration No: 910149655 Company Reg No: 08972671
Goods can only be returned after prior agreement and are subject to a 20% restocking charge
All goods remain the property of Enduramaxx Ltd until paid for in full

Printed: Monday, 08/01/2024 11:13
Page 1 of 1

DETAILS OF NEW RAINWATER HARVESTING TANK

NTS

New 5,000litre tank as detailed within the Water Neutrality Statement (appended to Planning Application DC/23/0511)

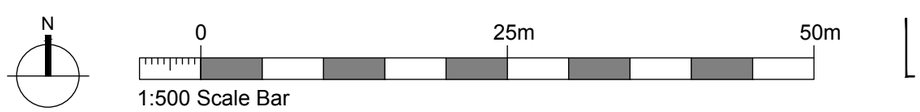

NOTES:

Do not scale

Report all discrepancies, errors and omissions.

Verify all dimensions on site before commencing any work on site or preparing shop drawings.

All materials, components and workmanship are to comply with the relevant British Standards, Codes of Practice and appropriate manufacturers recommendations.

See relevant drawings for all specialist work.

This drawing and design are copyright of James Clague Architects Ltd, company registration number 8664802

Rev	Date	Description

PLANNING

Project Title
Mr & Mrs Clague
The Granary
Hurston Place Farm
Hurston Lane
Pullborough
West Sussex
RH20 2EW

Drawing Description
Details of New Rainwater Harvesting Tank 1

Scale
1:500 at A3

Date
May 2024

Drawn By
SR

JAMES CLAGUE
ARCHITECTS

40 / 41 Castle Row,
Canterbury, Kent CT1 2QY
T: 01227 649 073
E: info@jamesclague.co.uk
W: jamesclague.co.uk

Drawing Number
20190_PL_50

Revision
-