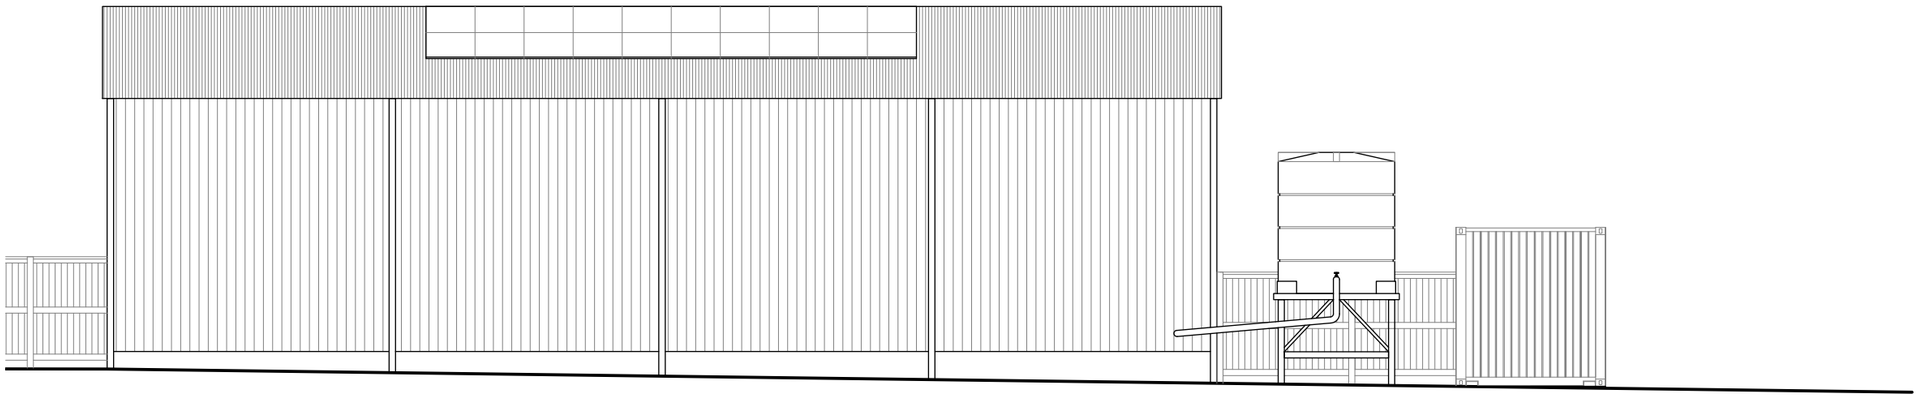

ELEVATION OF BARN WITH RAINWATER HARVESTING TANK
1:100 at A3







PHOTOGRAPH OF NEW GUTTERS AND DOWNPIPES TO BARN TO BE CONVERTED
NTS

PHOTOGRAPH OF NEW RAINWATER HARVESTING TANK
NTS

N

0 5m 10m

1:100 Scale Bar

NOTES:

Do not scale

Report all discrepancies, errors and omissions.

Verify all dimensions on site before commencing any work on site or preparing shop drawings.

All materials, components and workmanship are to comply with the relevant British Standards, Codes of Practice and appropriate manufacturers recommendations.

See relevant drawings for all specialist work.

This drawing and design are copyright of James Clague Architects Ltd, company registration number 8664802

Rev	Date	Description

PLANNING

Project Title
Mr & Mrs Clague
The Granary
Hurston Place Farm
Hurston Lane
Pullborough
West Sussex
RH20 2EW

Drawing Description
Details of New Rainwater Harvesting Tank 2

Scale
1:100 at A3

Date
May 2024

Drawn By
SR

JAMES CLAGUE
ARCHITECTS

40 / 41 Castle Row,
Canterbury, Kent CT1 2QY
T: 01227 649 073
E: info@jamesclague.co.uk
W: jamesclague.co.uk

Drawing Number
20190_PL_51

Revision
-