LOCATION PLAN - STORAGE RECYCLING/BINS, SEPTIC TANK, WATER TANK AND ACCESS

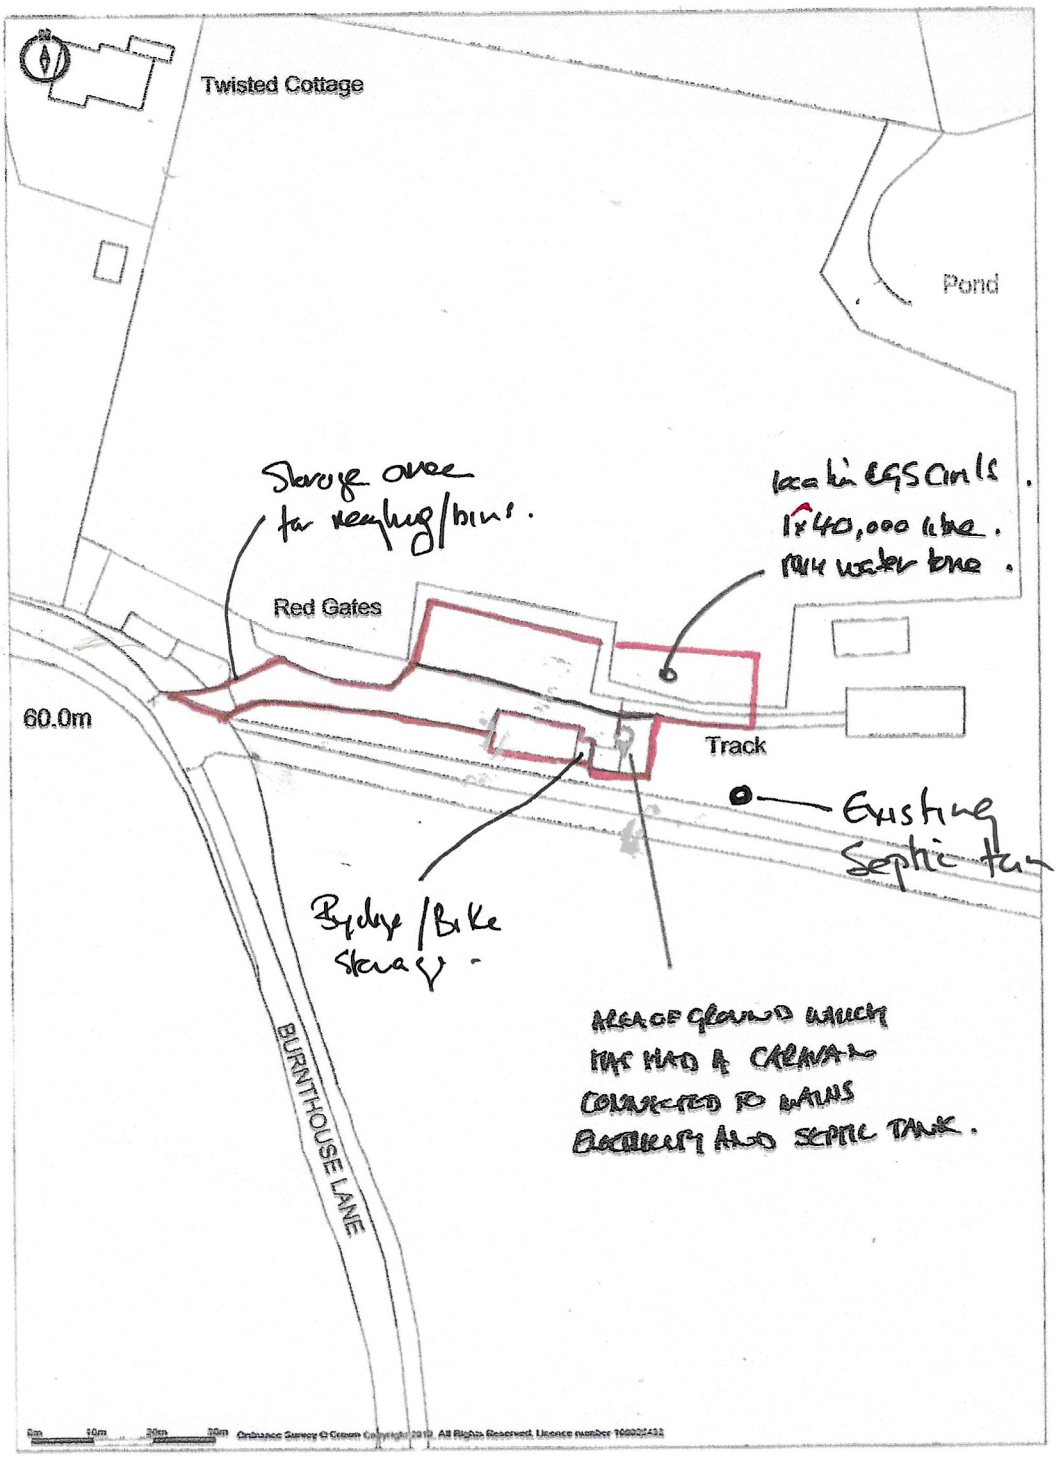

Promap V2
© LANDMARK INFORMATION

Ordnance Survey © Crown Copyright 2019. All Rights Reserved.
Licence number 100022432
Plotted Scale - 1:1250. Paper Size - A4