

Scale Bar 1:50

1m 2m 3m 4m 5m

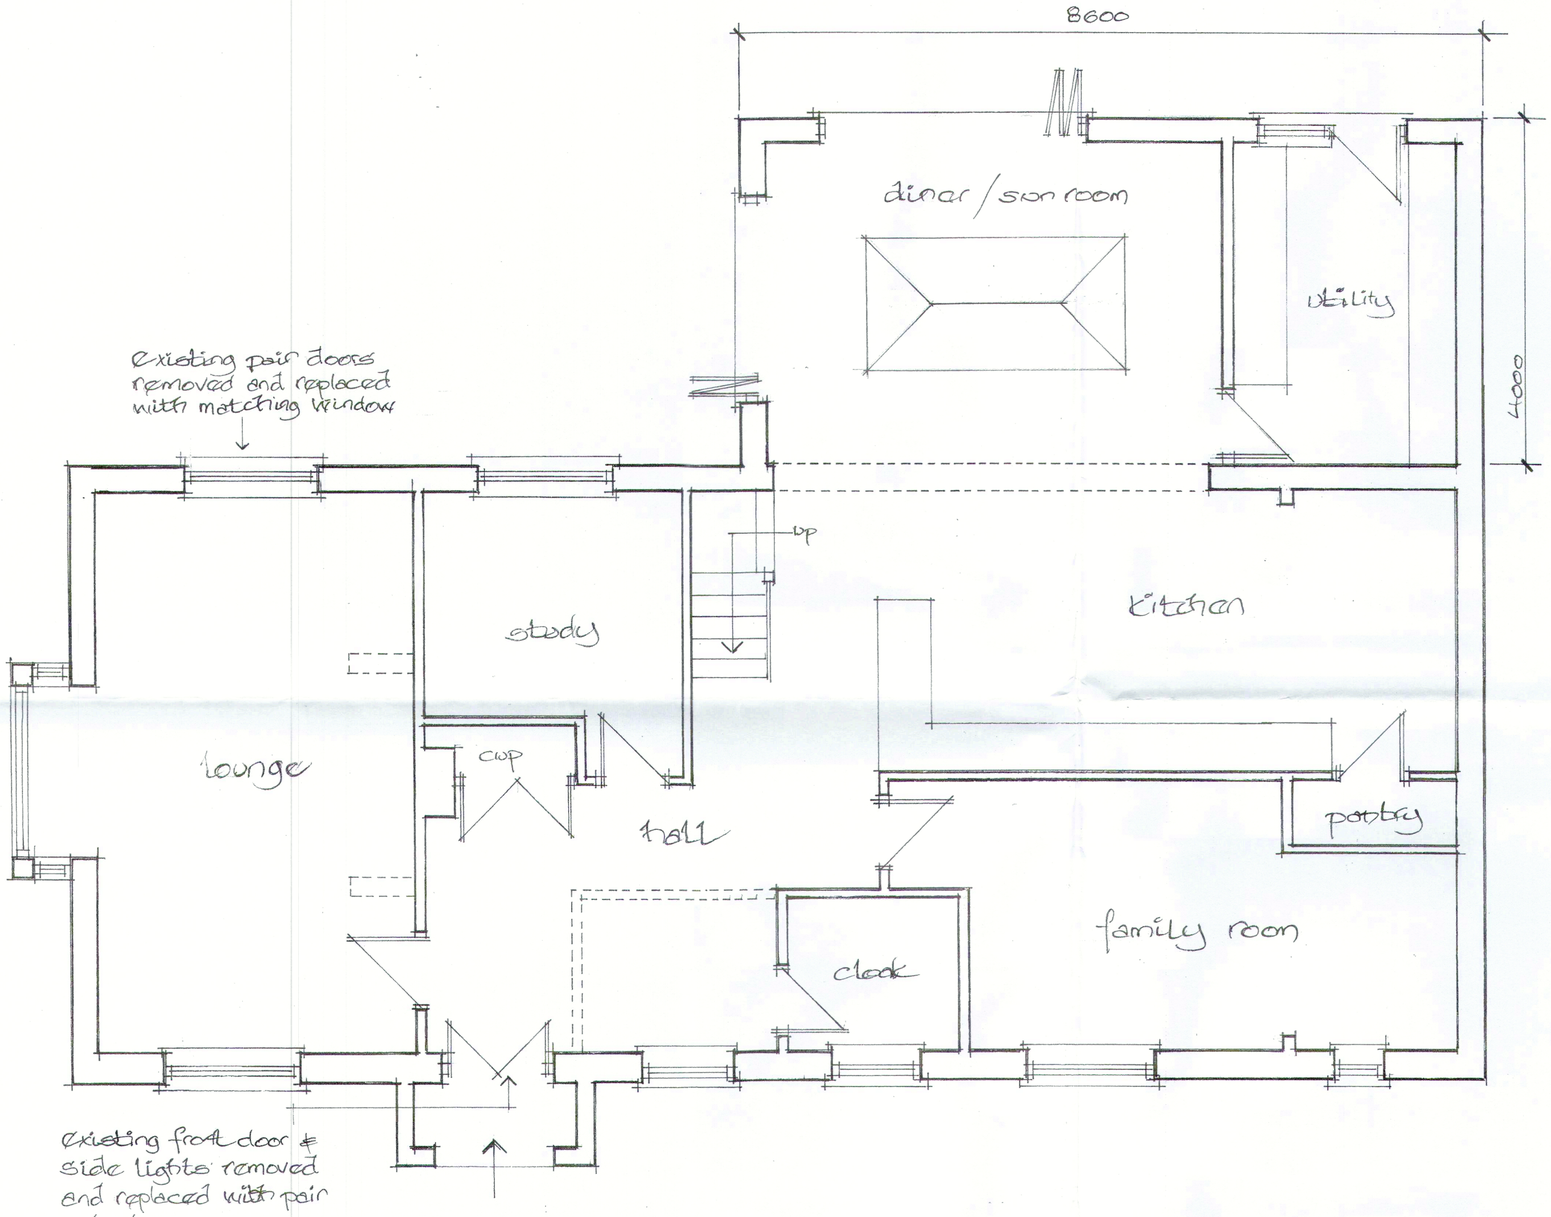

Ground Floor as proposed

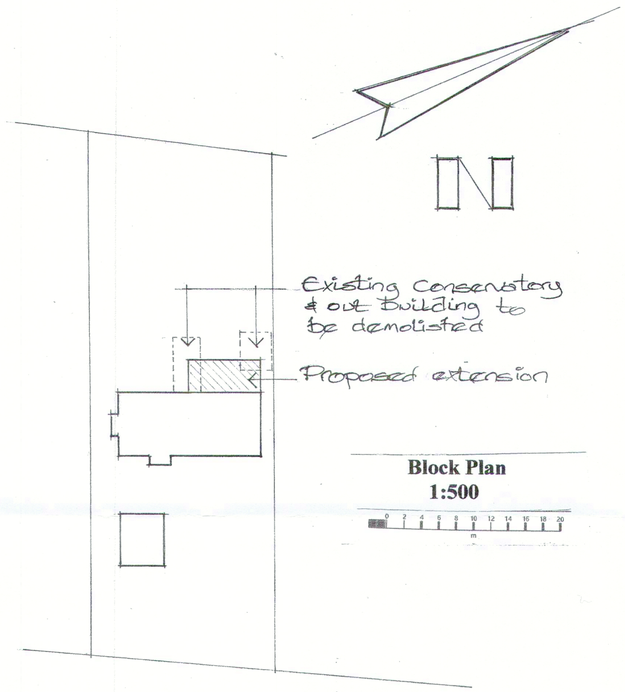

Block Plan
1:500

Client
Dominique McEwen
115, Pondtail Road
Horsham
West Sussex

Project
Proposed alterations to Ground Floor and rear extension

Title
Ground Floor Plan Proposed

Date: ***March 2025***
Scale: ***1:50***

Pollards Designs
tel: 07774 672 420