

EAST (**FRONT**) ELEVATION

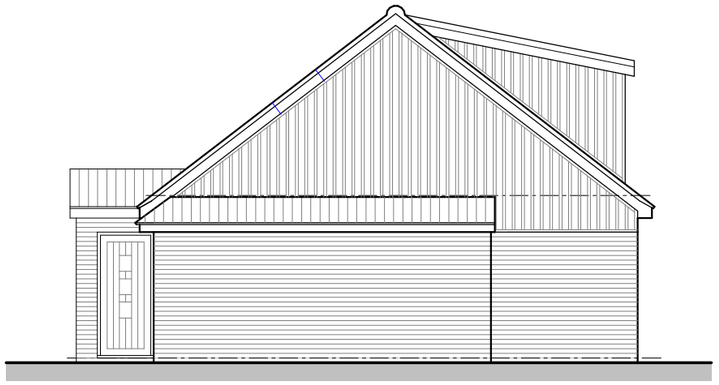

NORTH (**SIDE**) ELEVATION



WEST (**REAR**) ELEVATION



SOUTH (**SIDE**) ELEVATION

REVISIONS DATE DESCRIPTION

0 1 2 3 4 5 metres 10

JOB NUMBER 946-25	JOB TITLE 40 The Rise, Partridge Green			
CLIENT Mr & Mrs Wilkins				
DRAWING TITLE EXISTING ELEVATIONS				
SCALE 1 : 100	DATE	DRAWN NJ	DRAWING NO. A200	REV.

JONES RCHITECTS .co.uk
(01903) 814614
info@jonesarchitects.co.uk