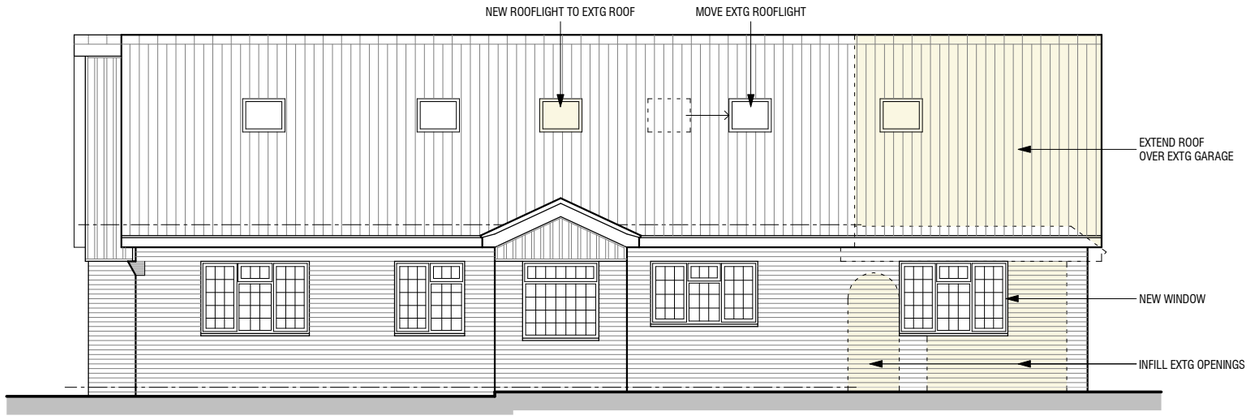

EAST (**FRONT**) ELEVATION

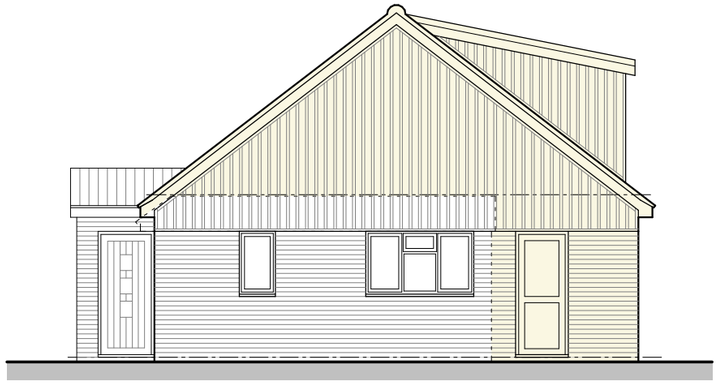

NORTH (**SIDE**) ELEVATION



WEST (**REAR**) ELEVATION



SOUTH (**SIDE**) ELEVATION

REVISIONS	DATE	DESCRIPTION
A	22/05/25	

0 1 2 3 4 5 metres 10

JOB NUMBER 946-25	JOB TITLE 40 The Rise, Partridge Green			
CLIENT Mr & Mrs Wilkins				
DRAWING TITLE PROPOSED ELEVATIONS				
SCALE 1 : 100	DATE	DRAWN NJ	DRAWING NO. A210	REV. A

JONES RCHITECTS .co.uk
(01903) 814614
info@jonesarchitects.co.uk