



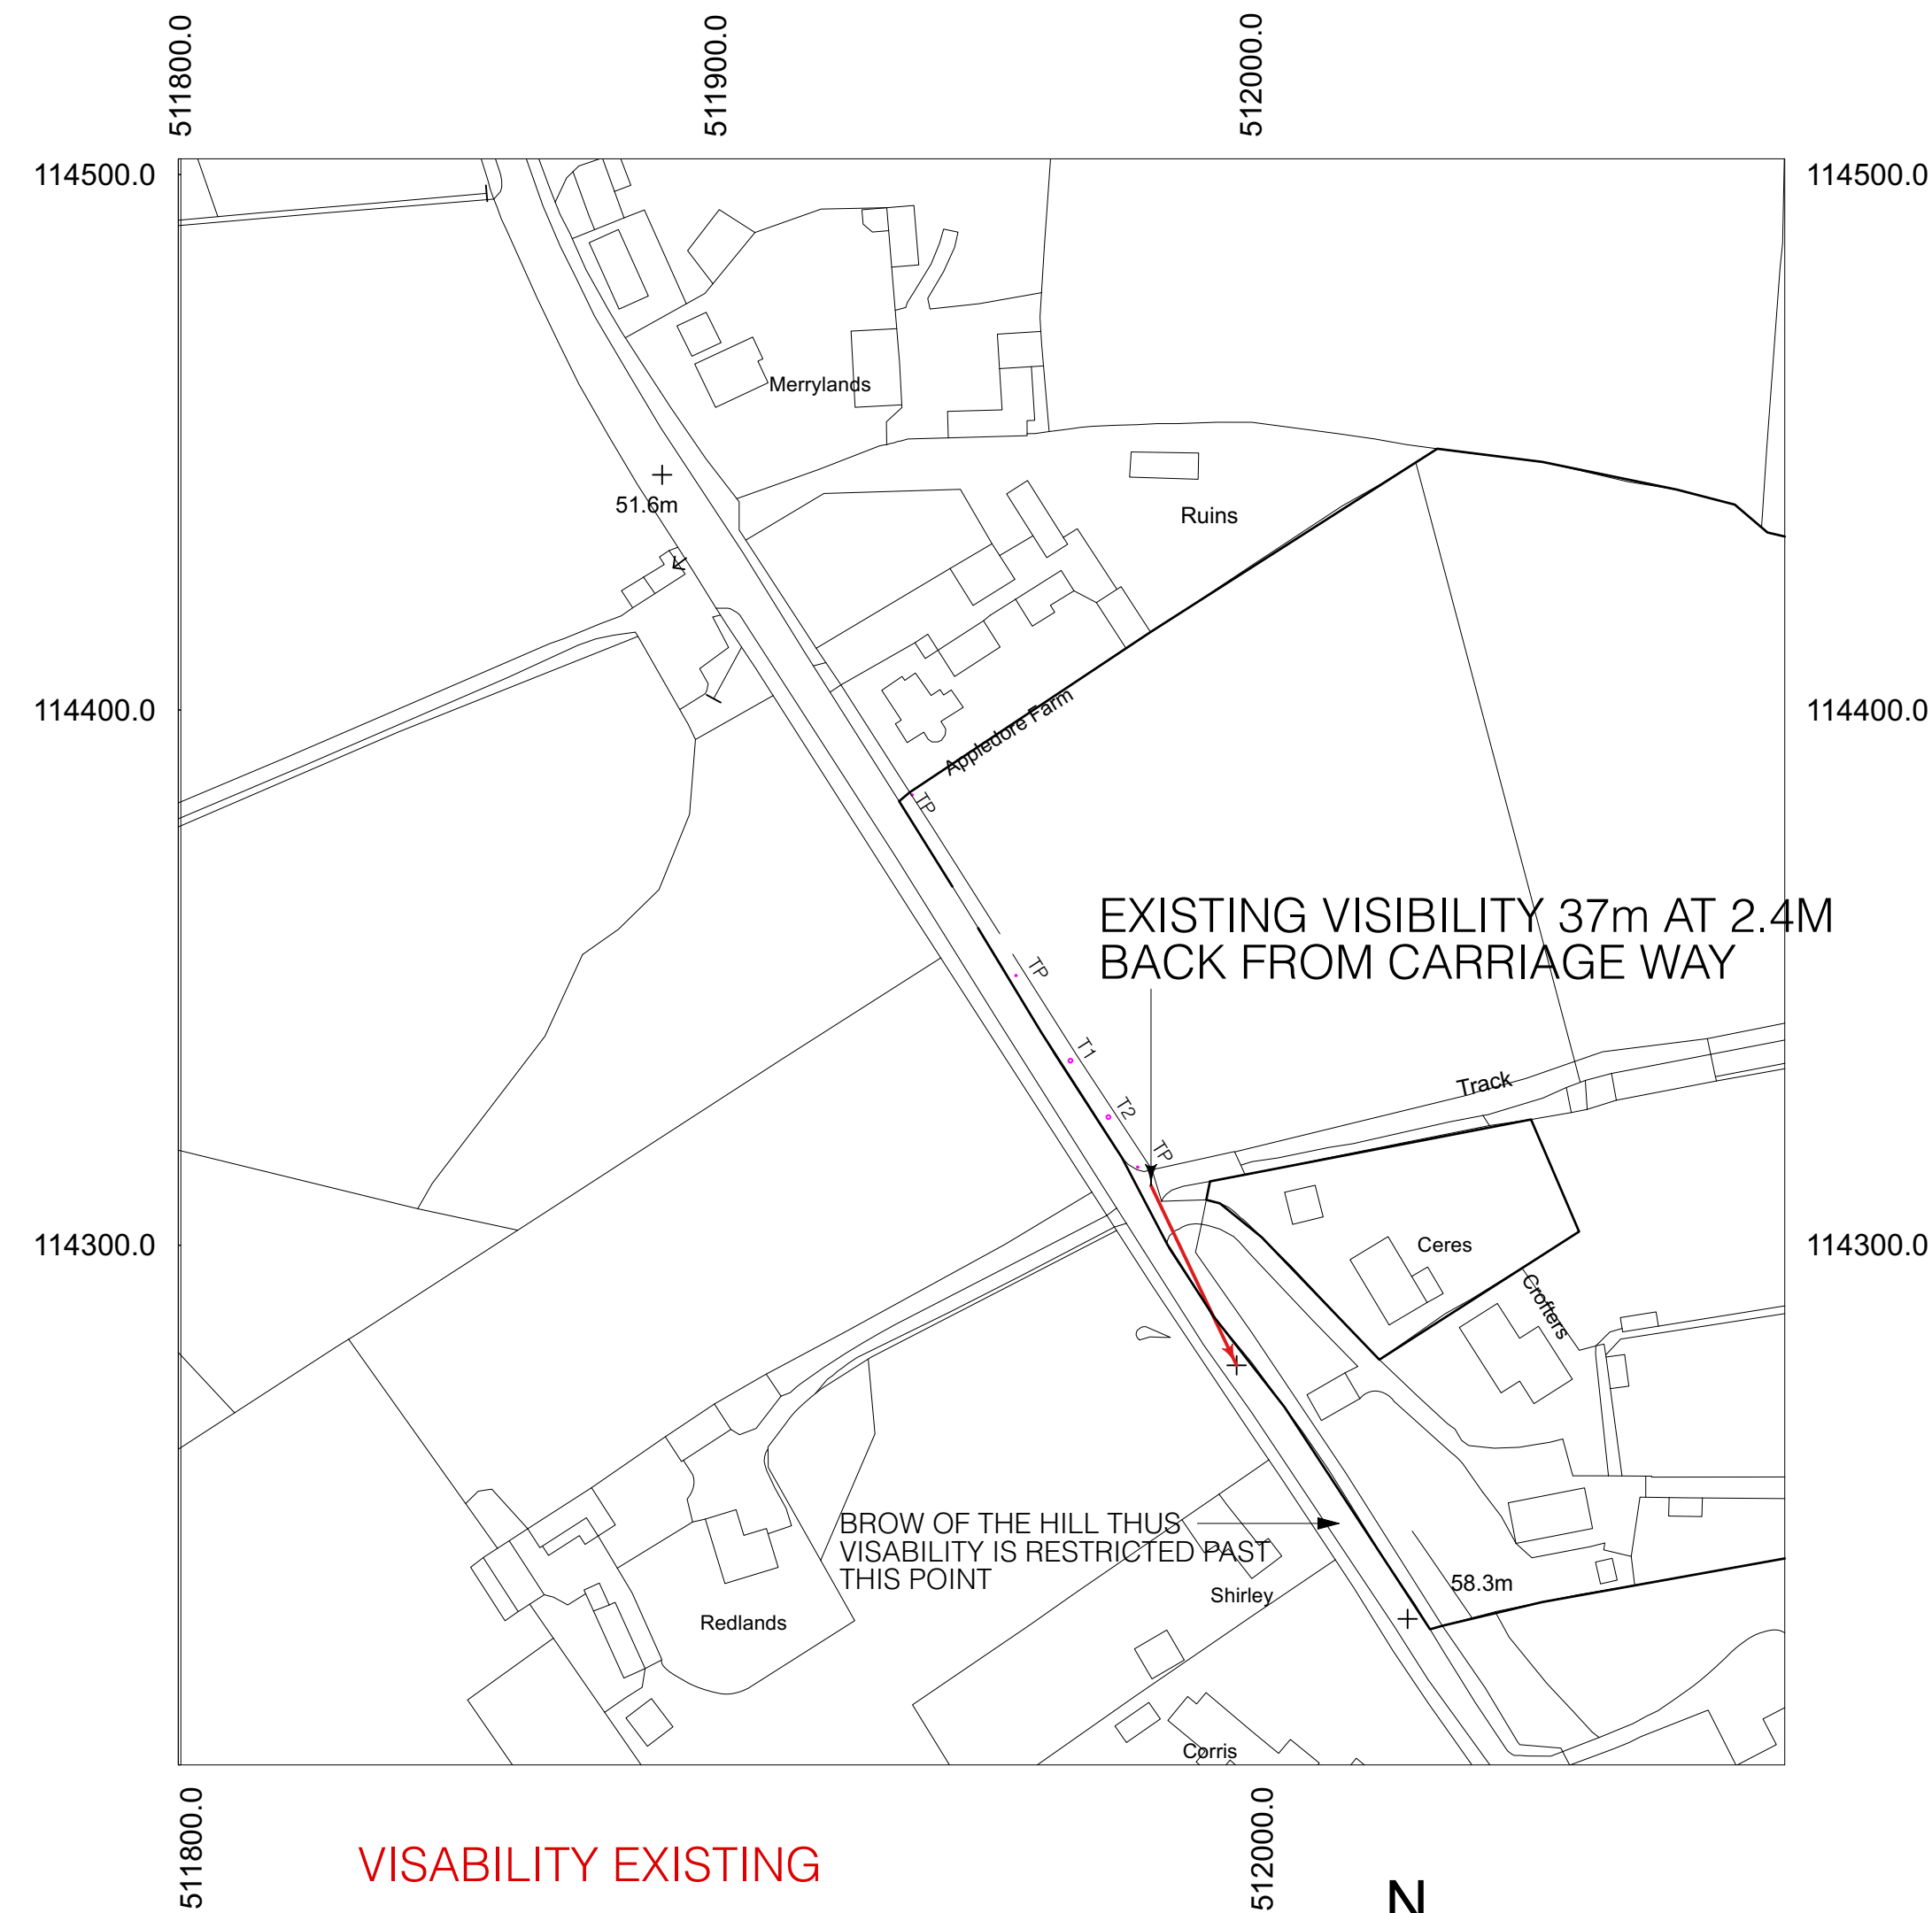

Production Date: 21 August 2025
Top Left: 511799.523 114502.944 Bottom Right: 512099.523 114202.944
© Crown copyright and database rights 2025 Ordnance Survey AC0000824000.
Reproduction in whole or in part is prohibited without the permission of Ordnance Survey

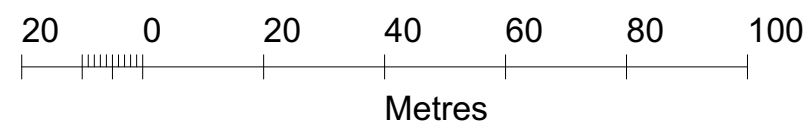

Sheet No: D 0825/765/02 C
Scales Page Size A1: 1:500
Notes:
Project Name: New Access of Rock Road
Date: 21/08/2025
Client: SEPS Ltd
Site Address: Crofters Rock Road Thakeham RH20 3BQ
 Paul Maggs MCIAI Hazelwood, Harbottle Road, West Chirington RH20 2LG Tel: 01796 813298 paul@pbproperties.co.uk www.pbproperties.co.uk Drawings produced using Vectorworks CAD. Only written dimensions to be respected. Copyright protected to PB Properties
 CHARTERED PRACTICE