©Crown Copyright and database right 2024
Ordnance Survey License: 100048957

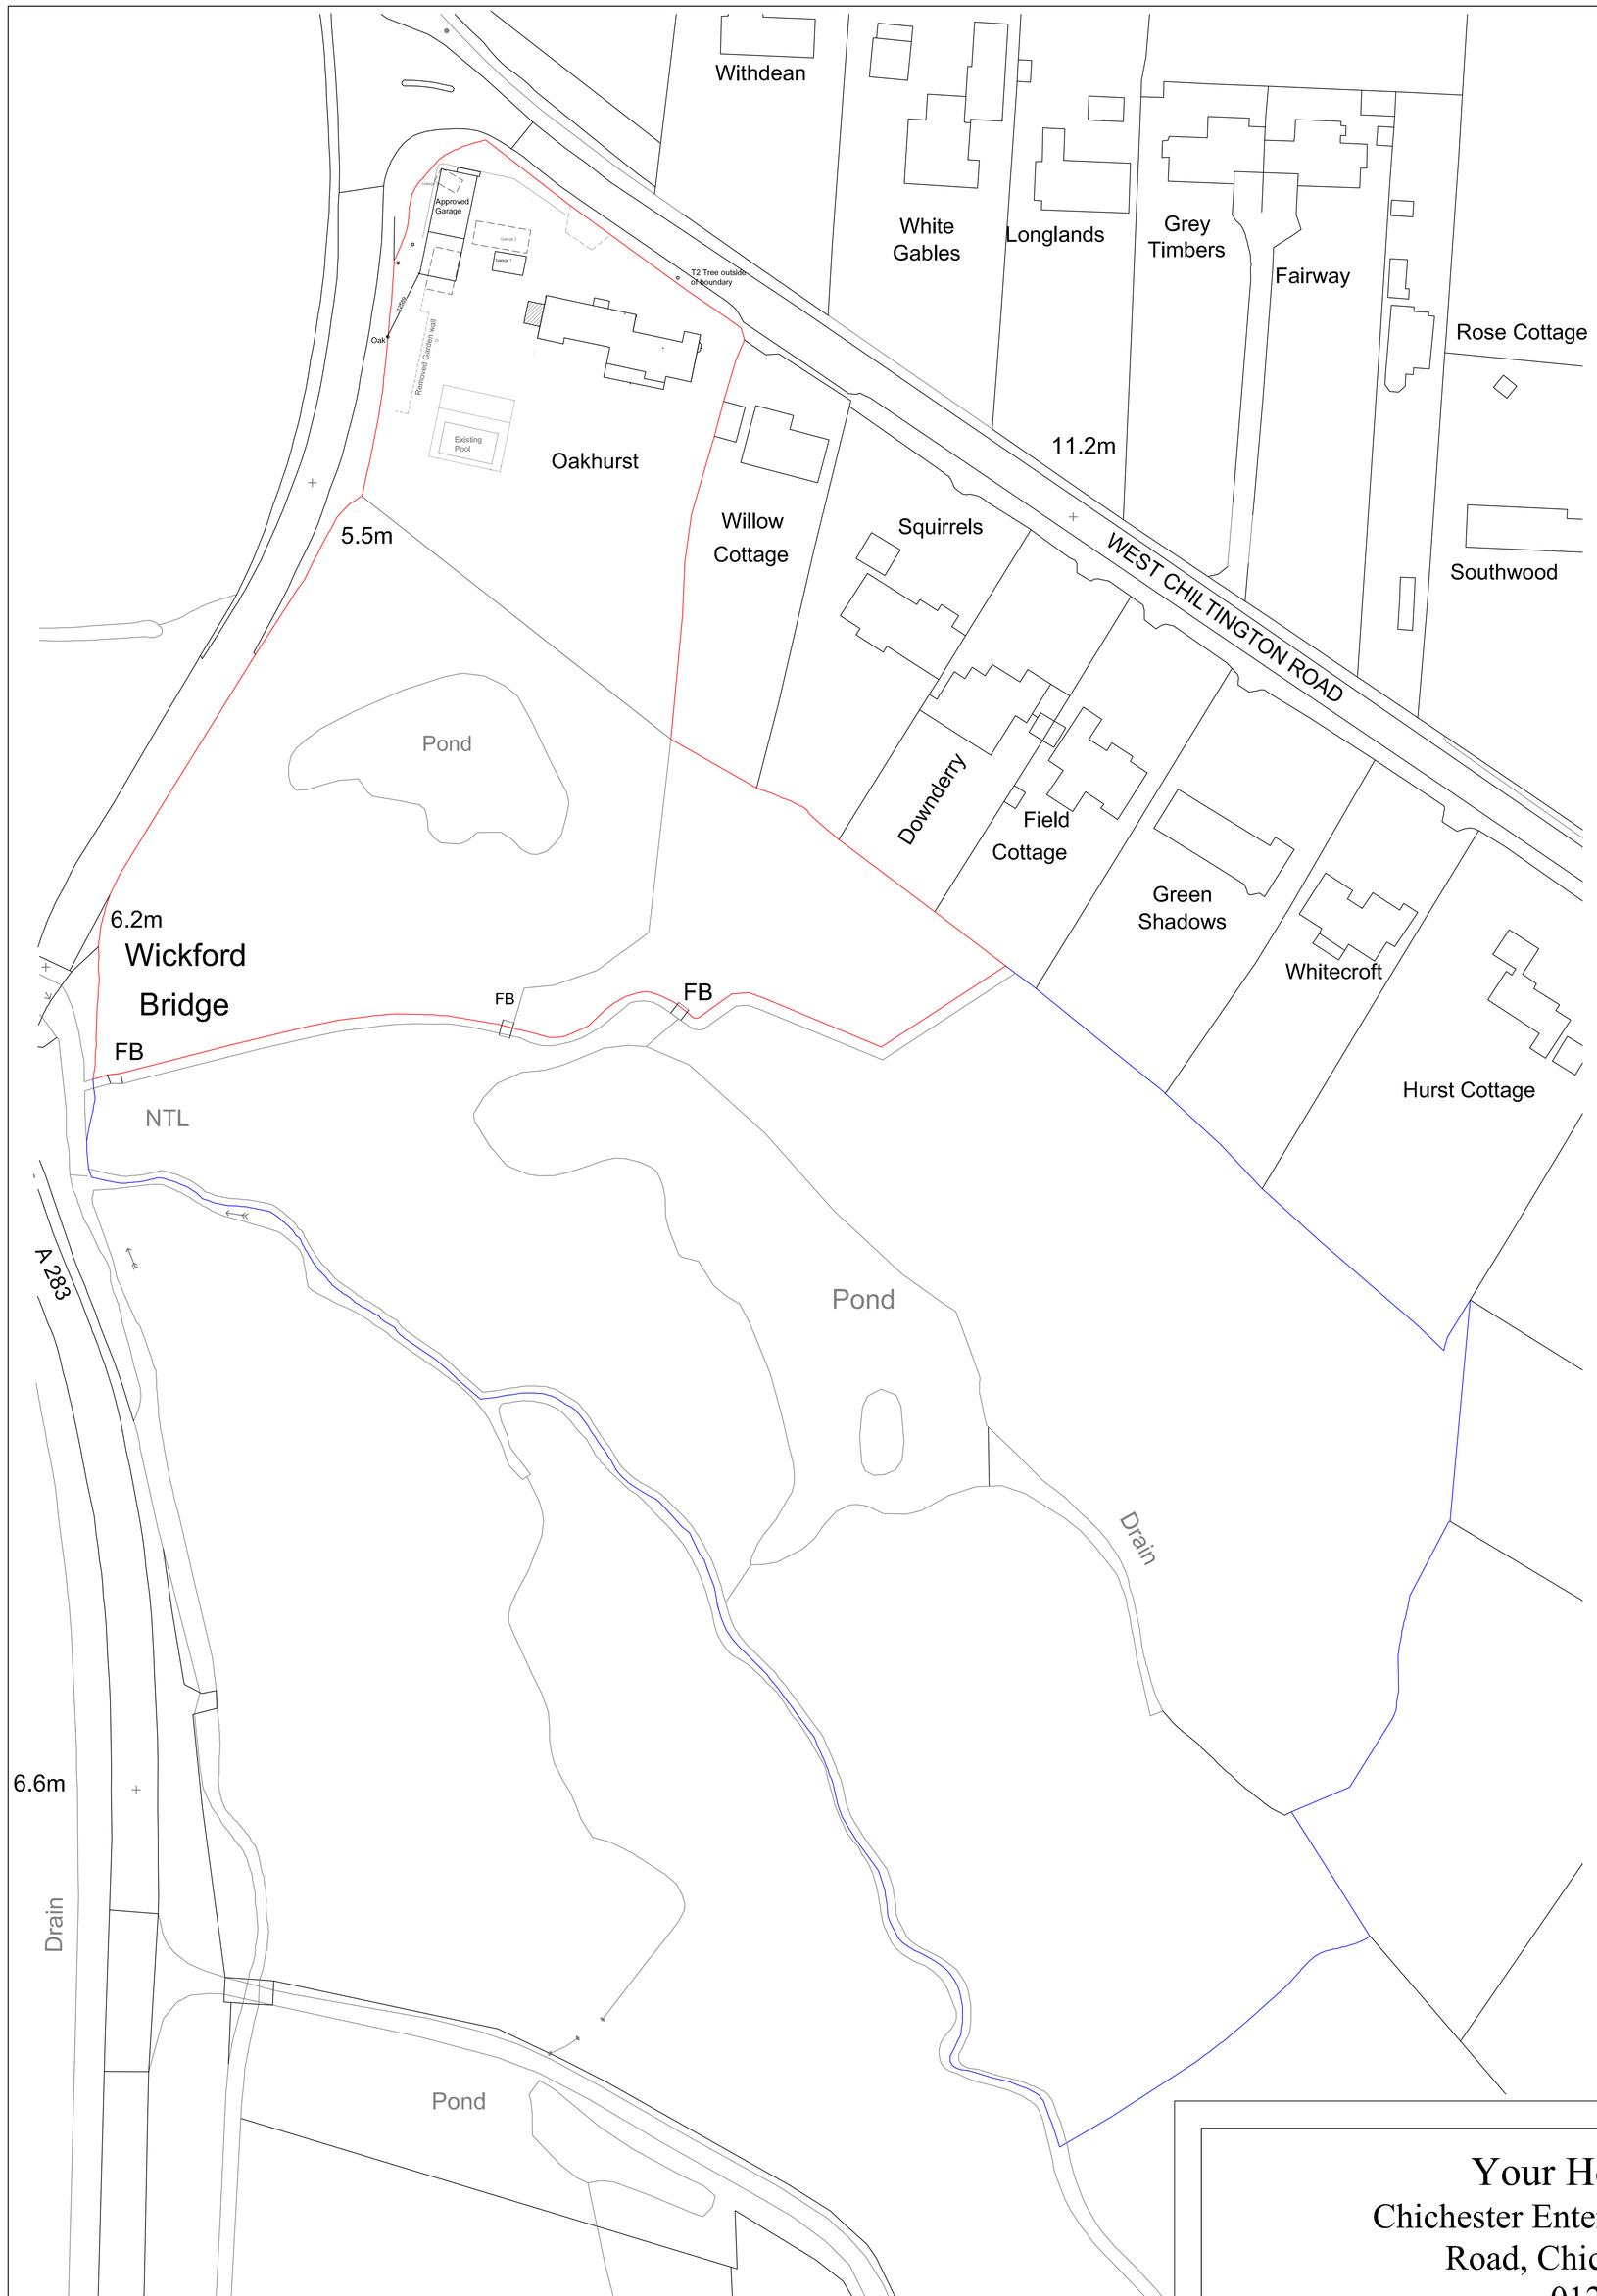


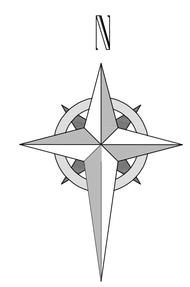


0 20 40 60 80 100
metres

Your Home Plans Ltd
Chichester Enterprise Centre, Terminus Road, Chichester, PO19 8TX
01243 908064
june@yourhomeplans.co.uk

Oakhurst
West Chiltington Road
Pulborough
West Sussex
RH20 2EE

# Block Plan

| | | | |
|---|---|---|---|
| Project Number: | OAKHURST-24 | Drawing No: | B01 |
| Date: | 12th August 2024 | | |
| Drawn By: | Your Home Plans Ltd | | |
| Checked By: | JEG | Scale: | 1:500 A0 |