


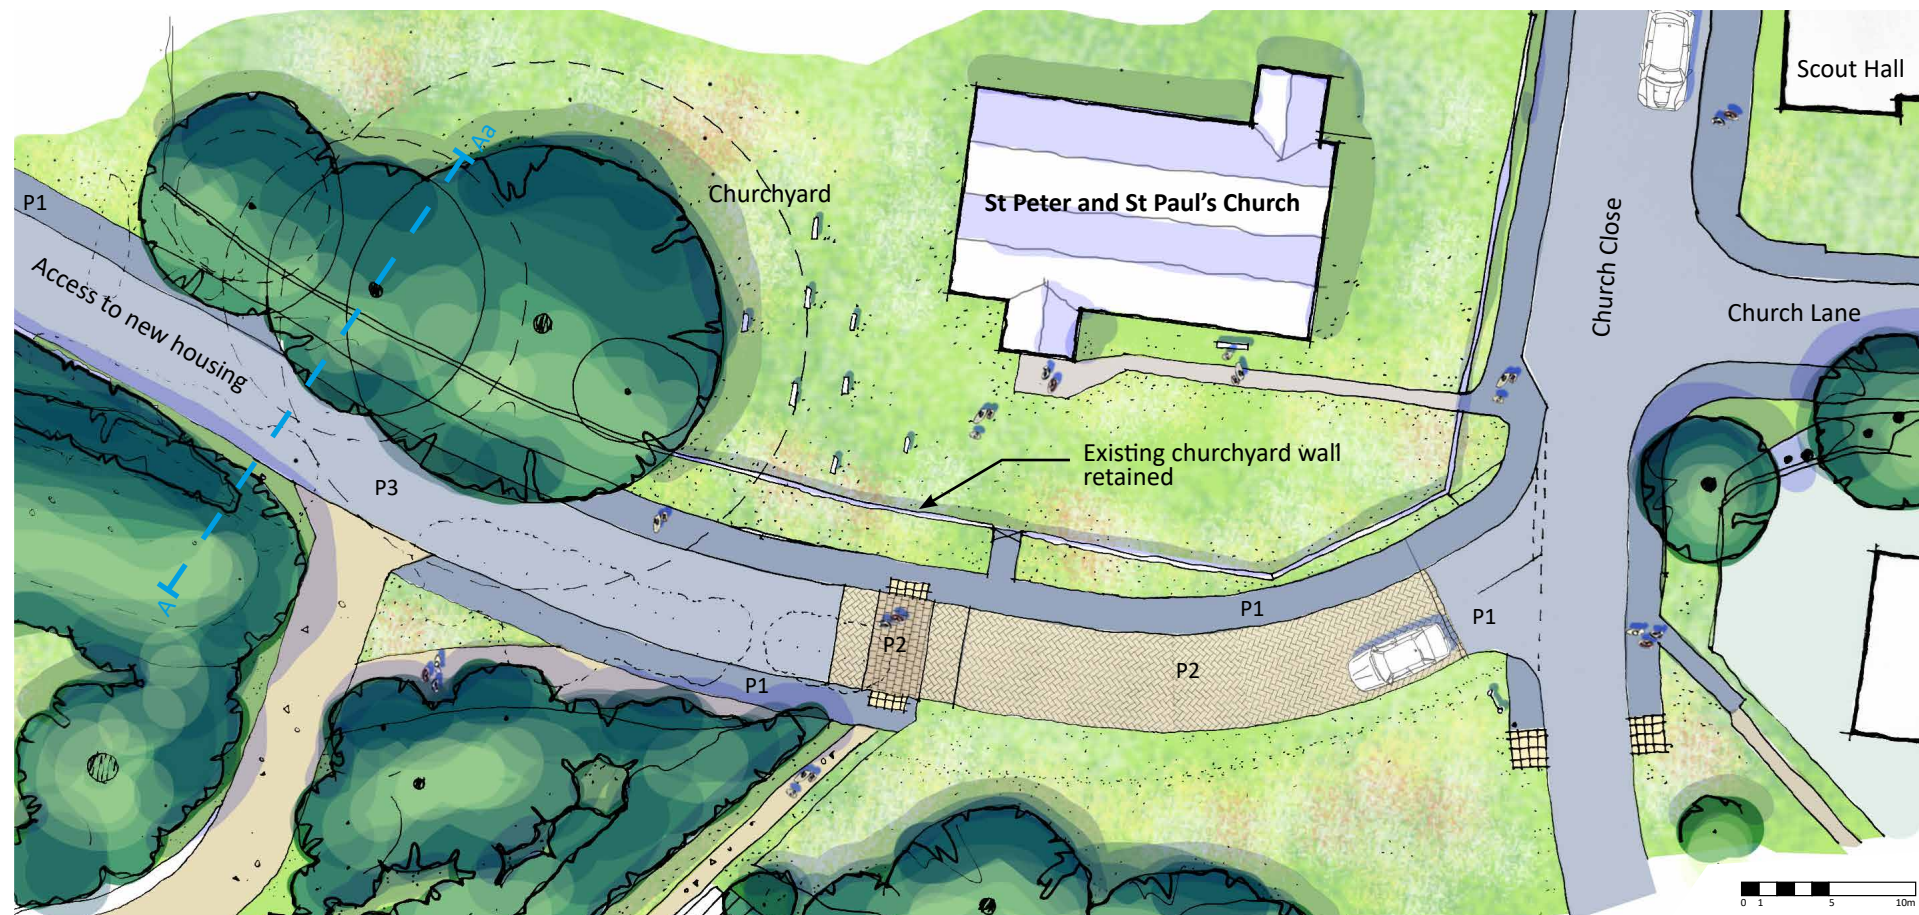

Illustrative Landscape Proposals

Legend


- Existing Trees Retained
- Existing Trees Root Protection Areas
- Existing Trees Removed
- P1 Blacktop to tie in with Church Close and existing footways
- P2 Rumbled block Paving to realigned road and pedestrian crossing points. Natural Colours to compliment Church and stone wall. Tegula traditional and Tegula setts or similar
- P3 40mm AC10 close graded surface (Asphalt) to no-dig area (refer to 2109010-SK-01 Typical Detail)



Existing group of 15m high Ash (Tree 7) with trimmed back 10m high Leyland Cypress (Tree 6) adjacent and behind

Existing 12m high Yew (Tree 2) with stone wall and Churchyard retained

No dig to road within root protection areas. (Refer to 2109010-SK-01)

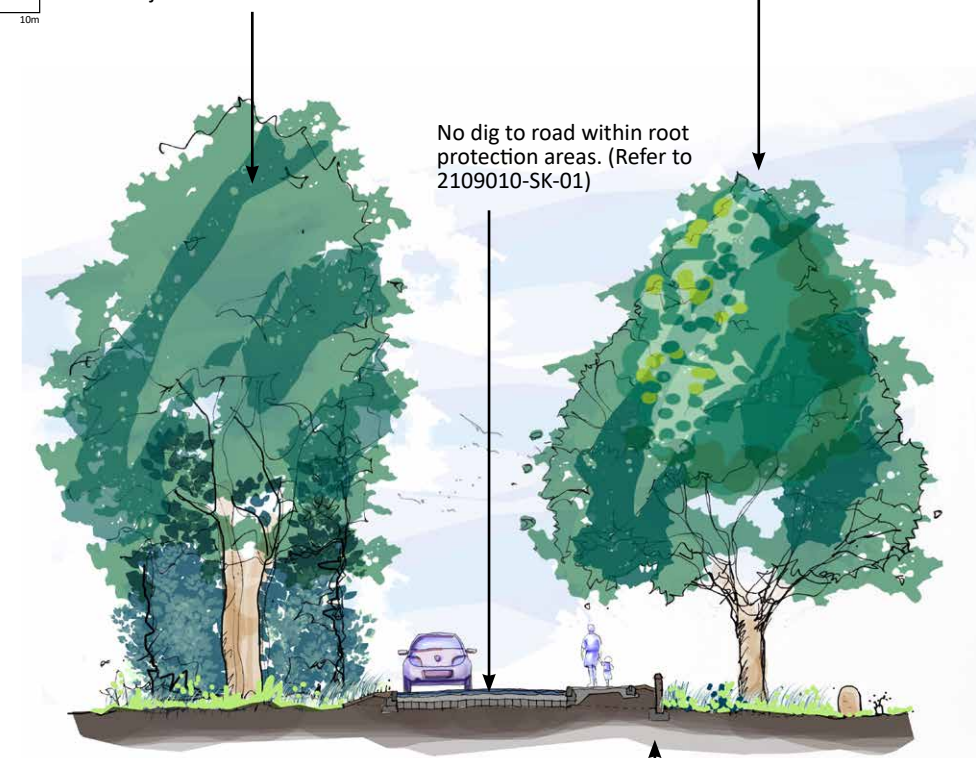

Illustrative Section A-Aa




Existing view from Church Close



Precedent Images of Materials



P2 crossing point

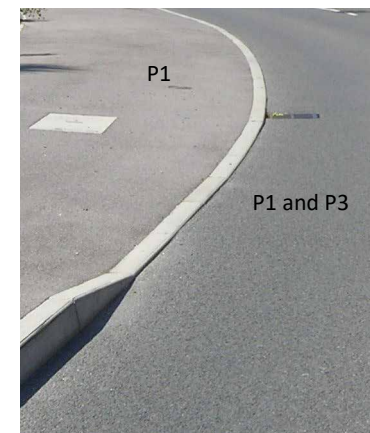

P1 and P3

Land West of Ashington, Pulborough

Access Road Proposals



LONDON • BATH • CAMBRIDGE
T 020 8549 3434 T 01225 431 283 T 01223 358 055

www.allenpyke.co.uk
A register practice of the Landscape Institute

Client:
Bellway Homes Ltd.

Status:
PLANNING

Drawing Number: 3033-APA-ZZ-00-LA-L-1001
Scale: NTS @ A3

Revision: P00.03
Drawn/Checked: LM/CR

Project Number: 3033
Date: 08/08/23