




Done Grey. Plastic / Sheeting,

6.9
5.0

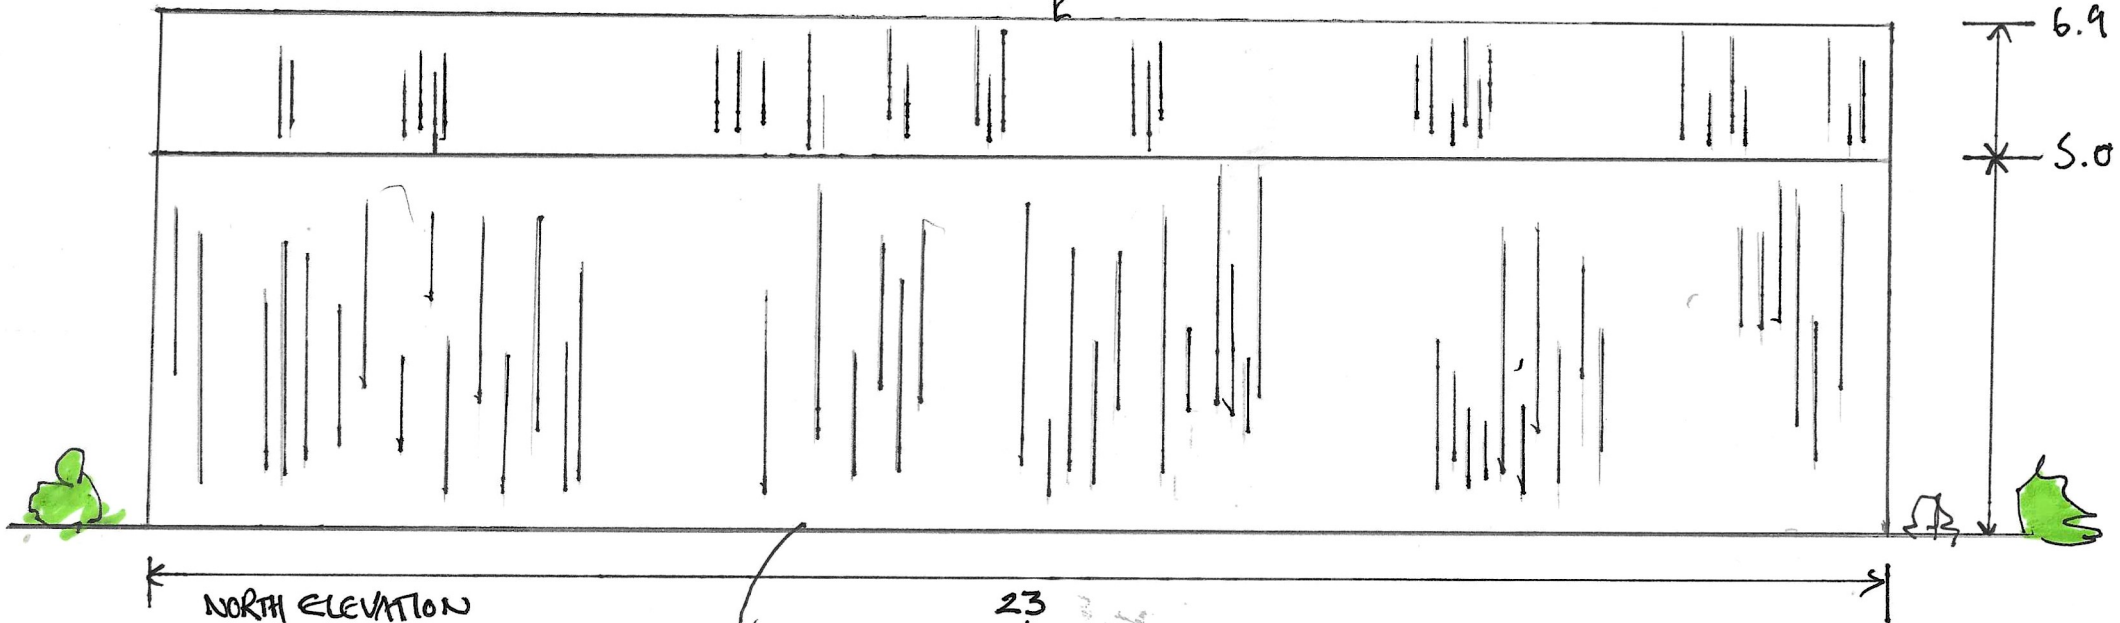

23
Plastic / Green Sheeting.

SCALE
1:100

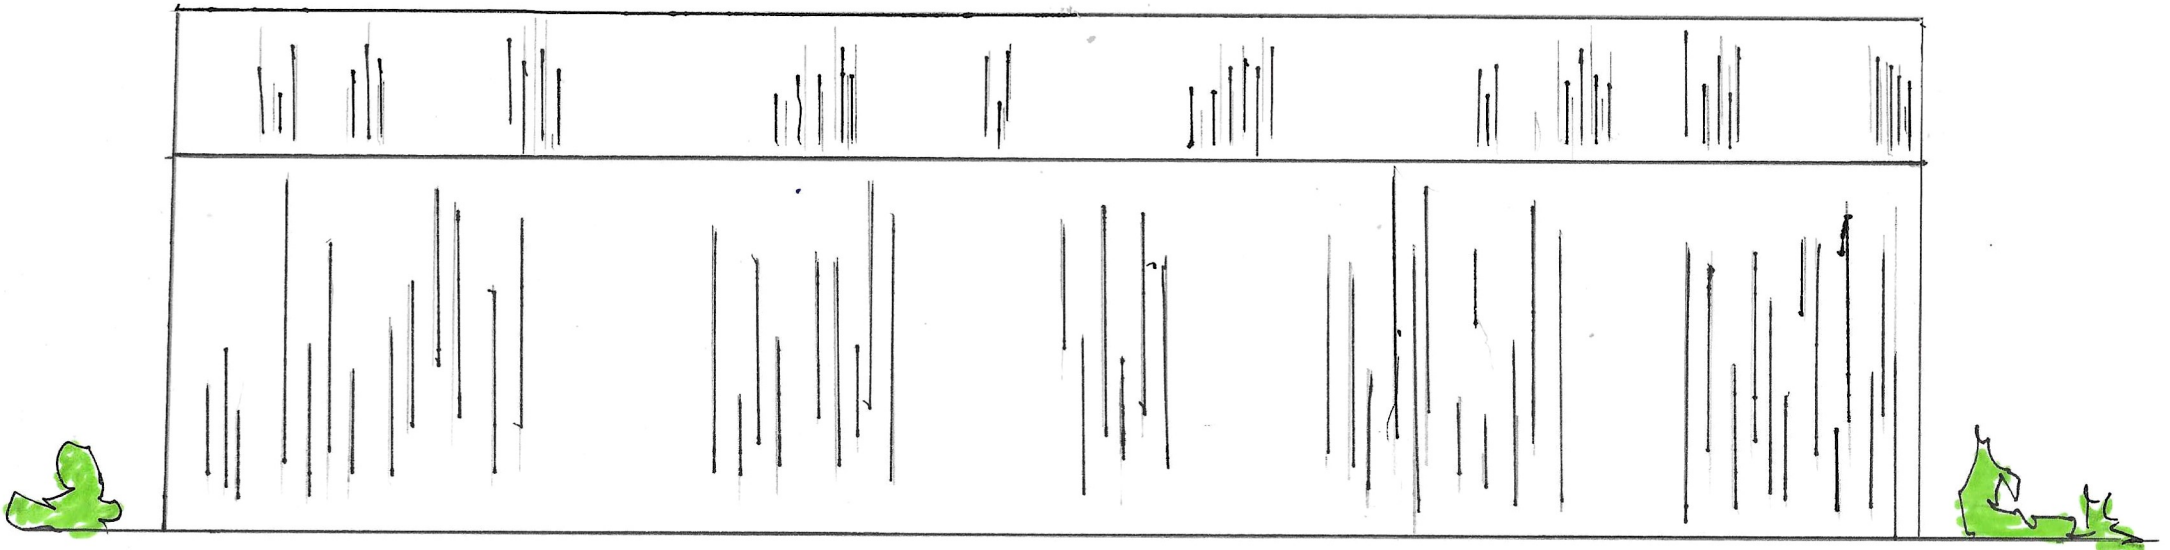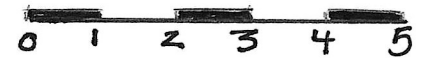

SOUTH ELEVATION.