
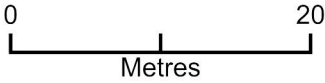


DC/26/0918 Nut Knowle Cottages

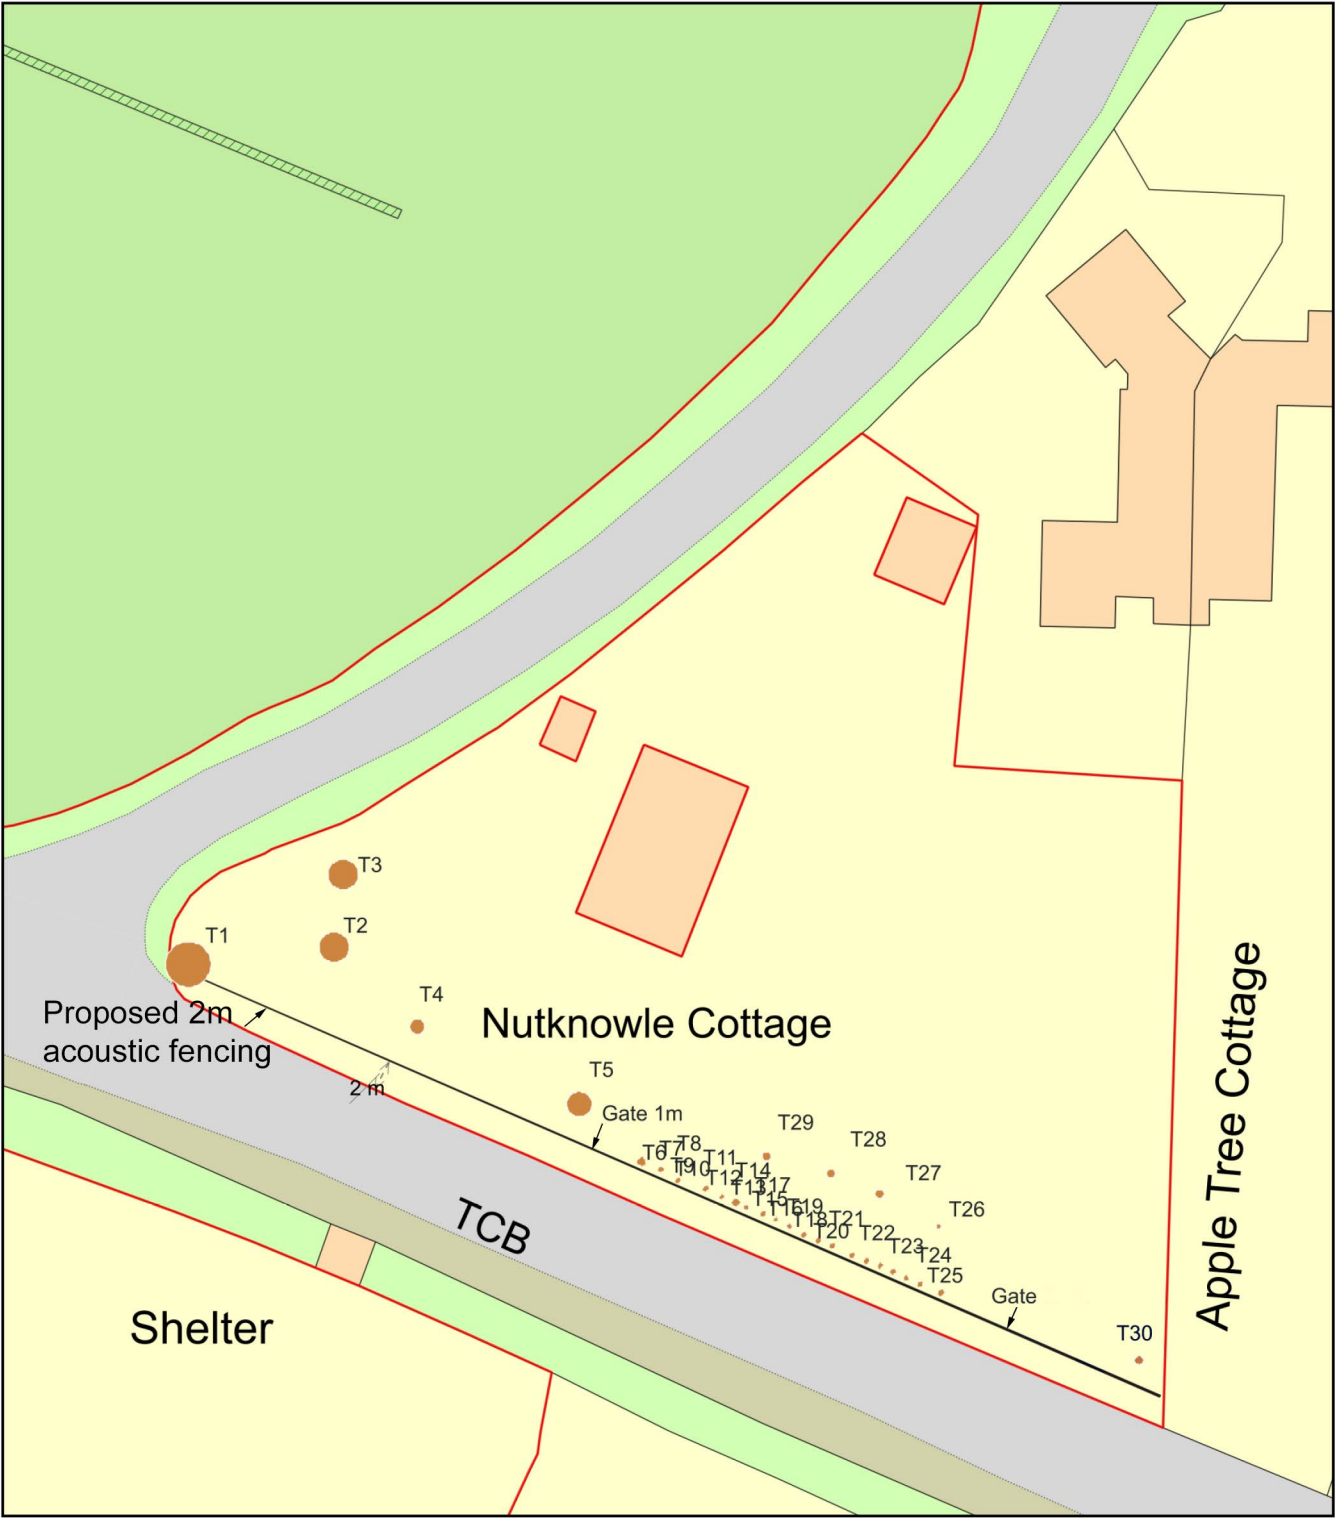

Plan Produced for: Jason Mahoney
Date Produced: 02 Aug 2026
Plan Reference Number: TQRQM26214113436822
Scale: 1:500 @ A4