Please Note:
This drawing represents the building we have quoted and will manufacture for you.
As confirmation that you accept the design please sign, date and return this to the office within 5 working days.
If there are any amendments to be made, please mark them clearly on this drawing and return it to us.
Your order will NOT go into production until you have returned this signed and approved drawing.
Once we have made any alterations the design will be Frozen for manufacture.

Any changes made after this could incur additional charges

Signed.....

Dated.....

ASCOT BUILDINGS

Ascot Timber Buildings LTD
Bensons Yard, Iron Hill Farm
Liphook, Hampshire, GU30 7LP
☎: 01428 653107 / 654334
✉: sales@ascottimber.co.uk
🖳: www.ascottimber.co.uk

CLIENT:	SITE:
Alissa Cooper Little Deepdene 62 Deepdene Avenue Dorking Surrey RH5 4AE	True Love Field Marches Road Kingsfold Horsham West Sussex RH12 3SF

JOB TITLE:
Stable Block

DRAWING TITLE:
Water Drainage Plan


DRAWN BY: BRC

DATE: 18th February 2025

Rev	Date	Comment

Drawing No. COOPERRH54AE/03 Revision

SCALE: 1:100 @ A3

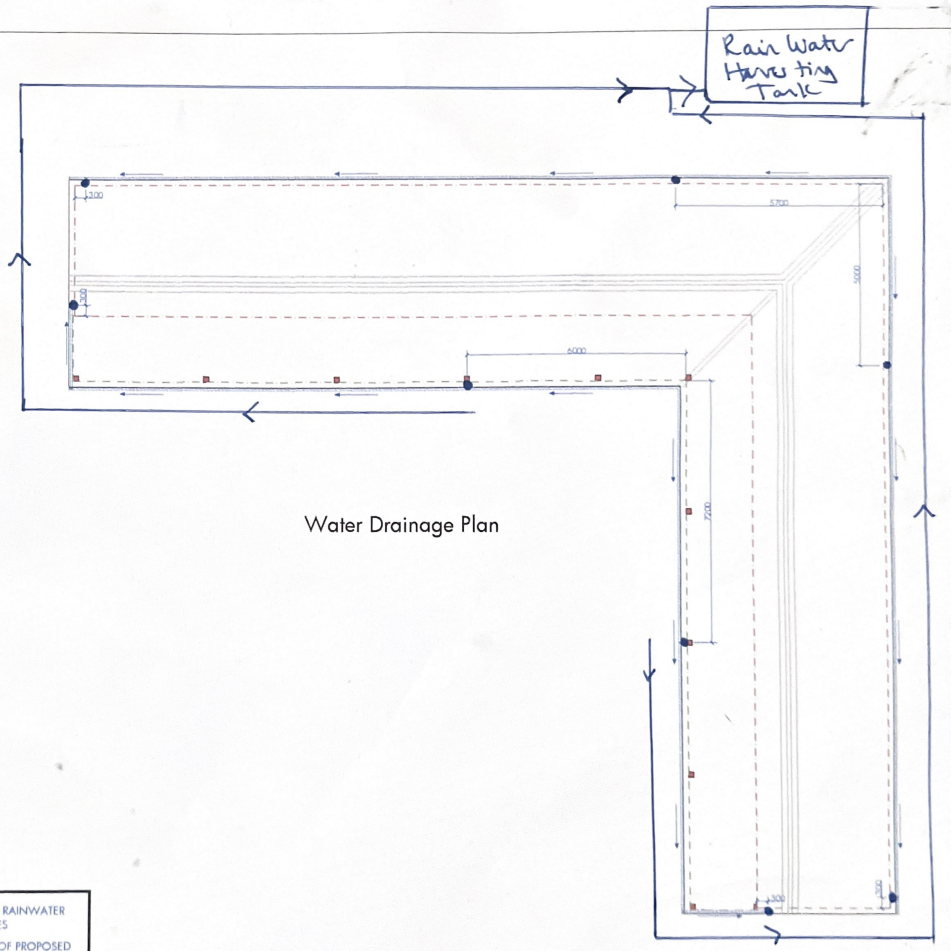

Water Drainage Plan

- = PROPOSED RAINWATER DOWNPIPES
- = POSITION OF PROPOSED EAVES GUTTERING
- = DRAINAGE DIRECTION
- = BRICK WALL POSITION
- = OAK POSITION