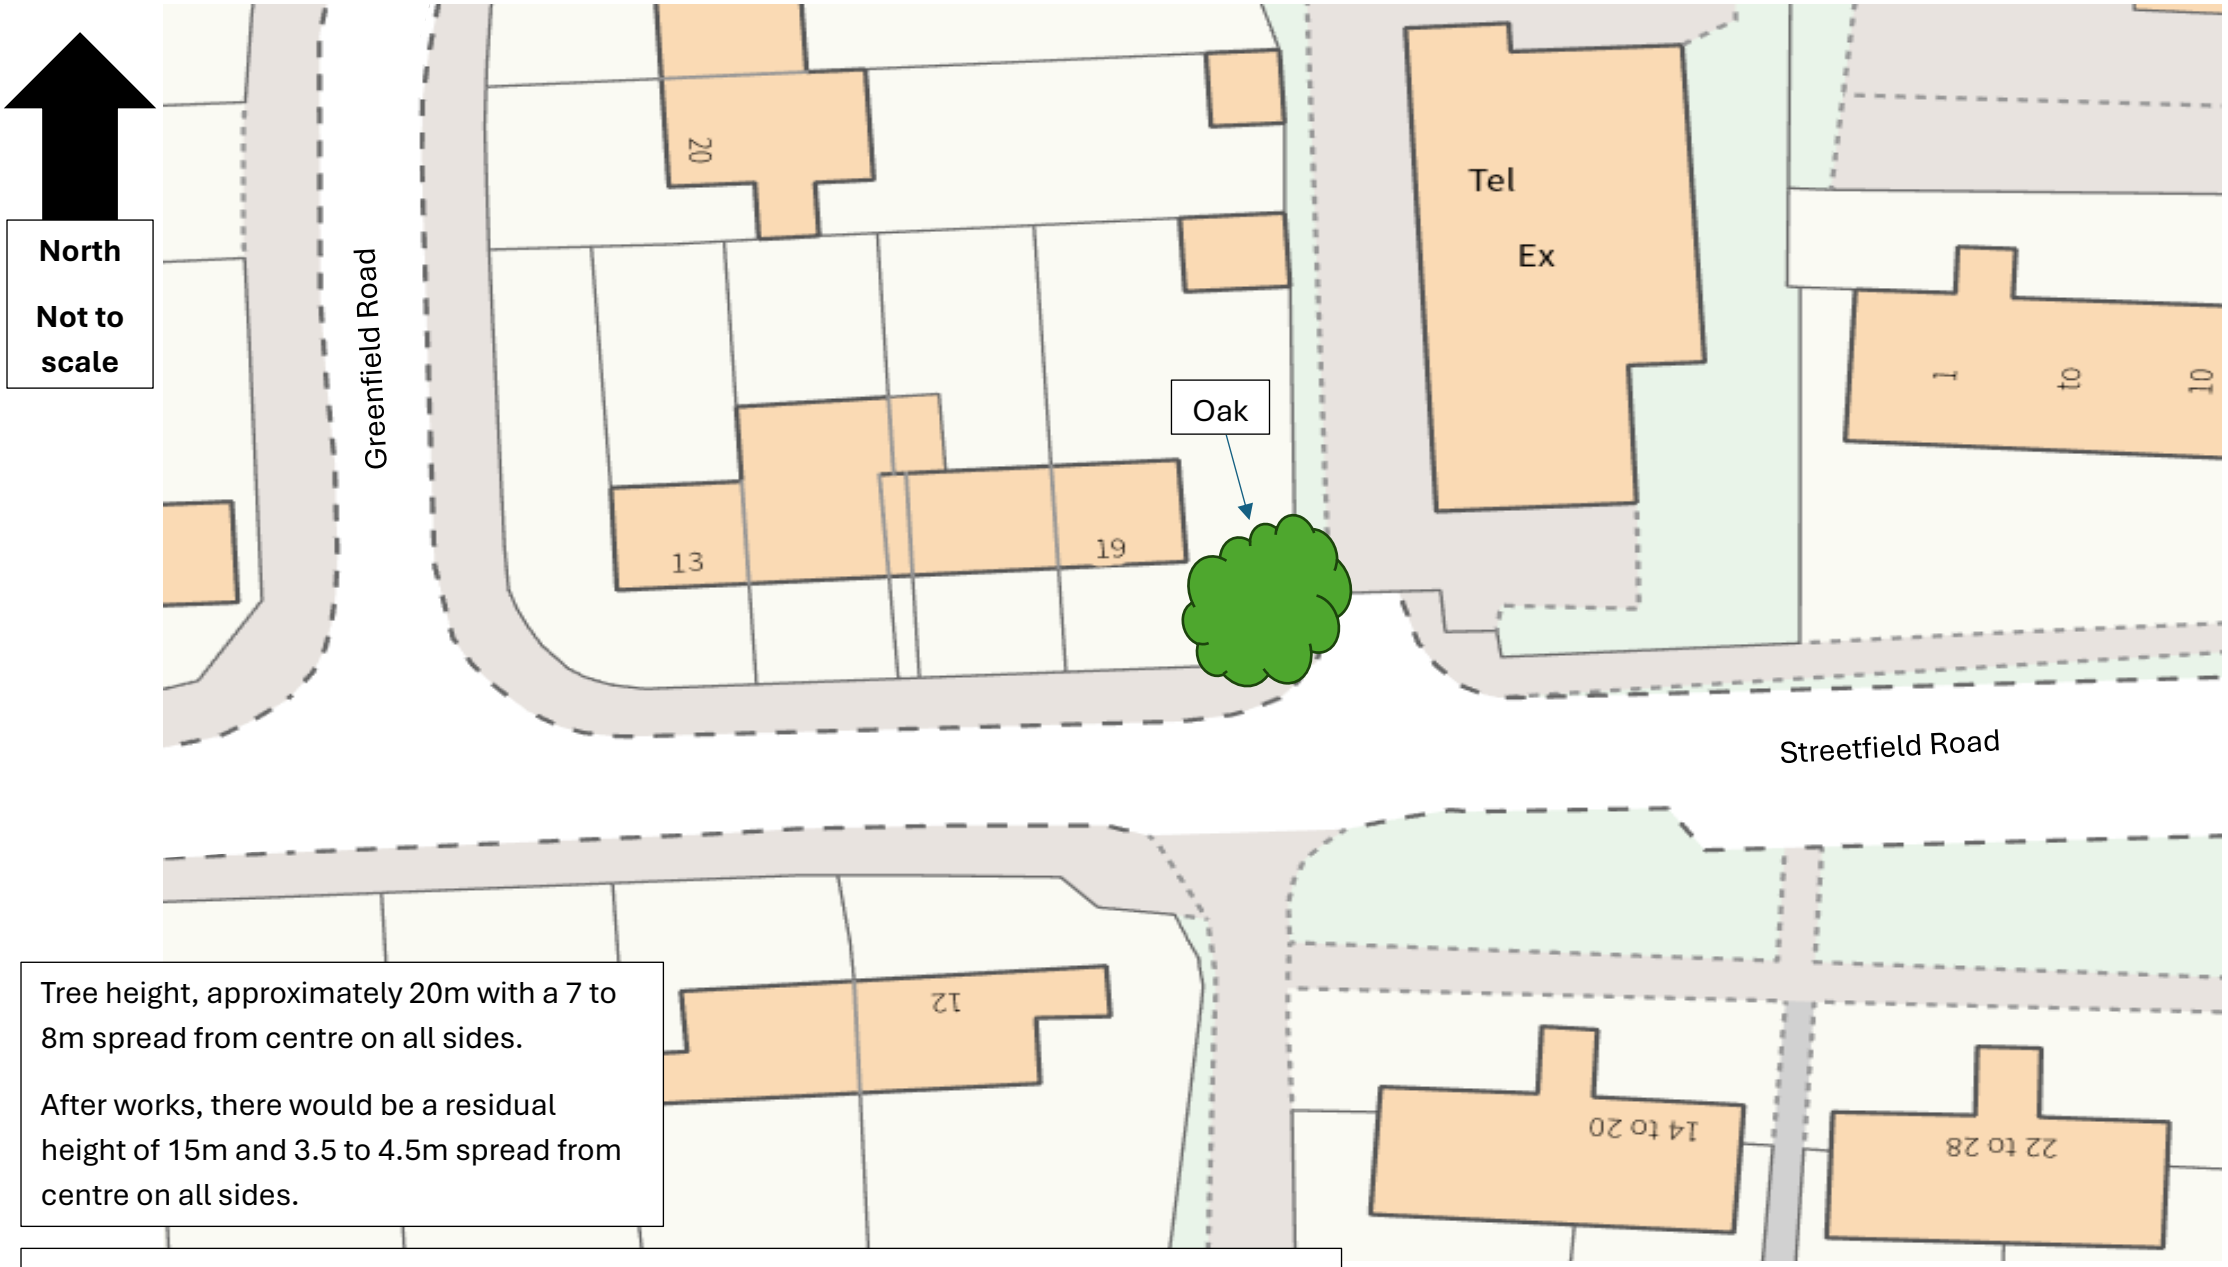


Tree height, approximately 20m with a 7 to 8m spread from centre on all sides.

After works, there would be a residual height of 15m and 3.5 to 4.5m spread from centre on all sides.

The tree in question is causing huge amounts of distress and apprehension to the residents of number 19 Streetfield Road. There are large amounts of deadwood and damaged branches throughout the crown, some of which are directly over their property. The requested works for a heavy reduce or pollard where adequate growth points are not present, I believe are essential works that need to be carried out.