

Window Plan | Existing

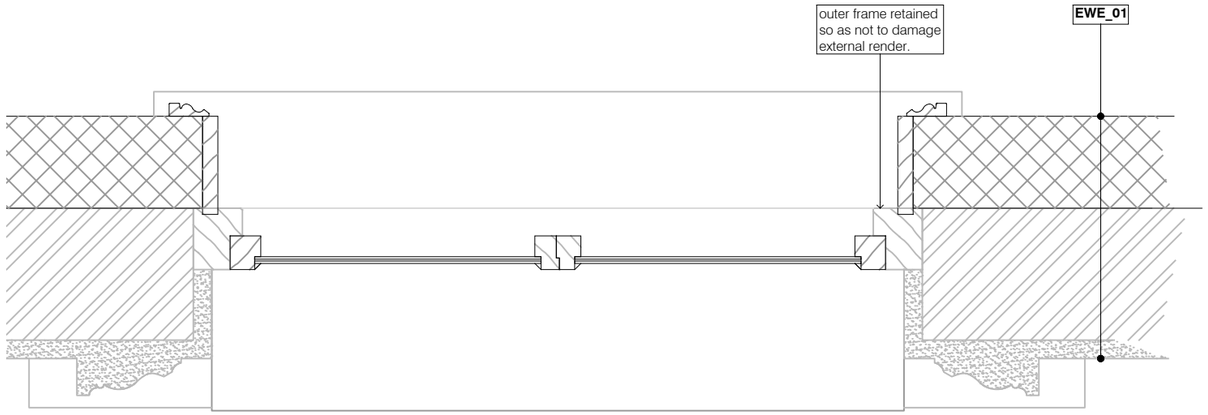

Window Plan | Proposed

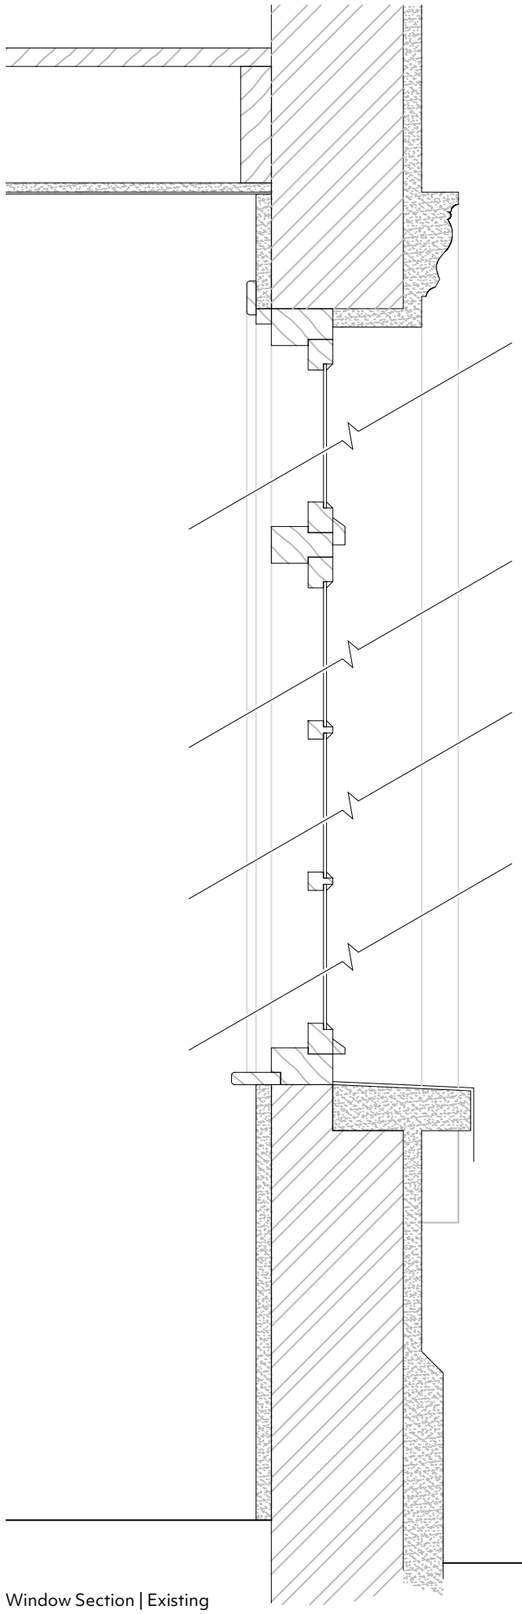

Window Section | Existing

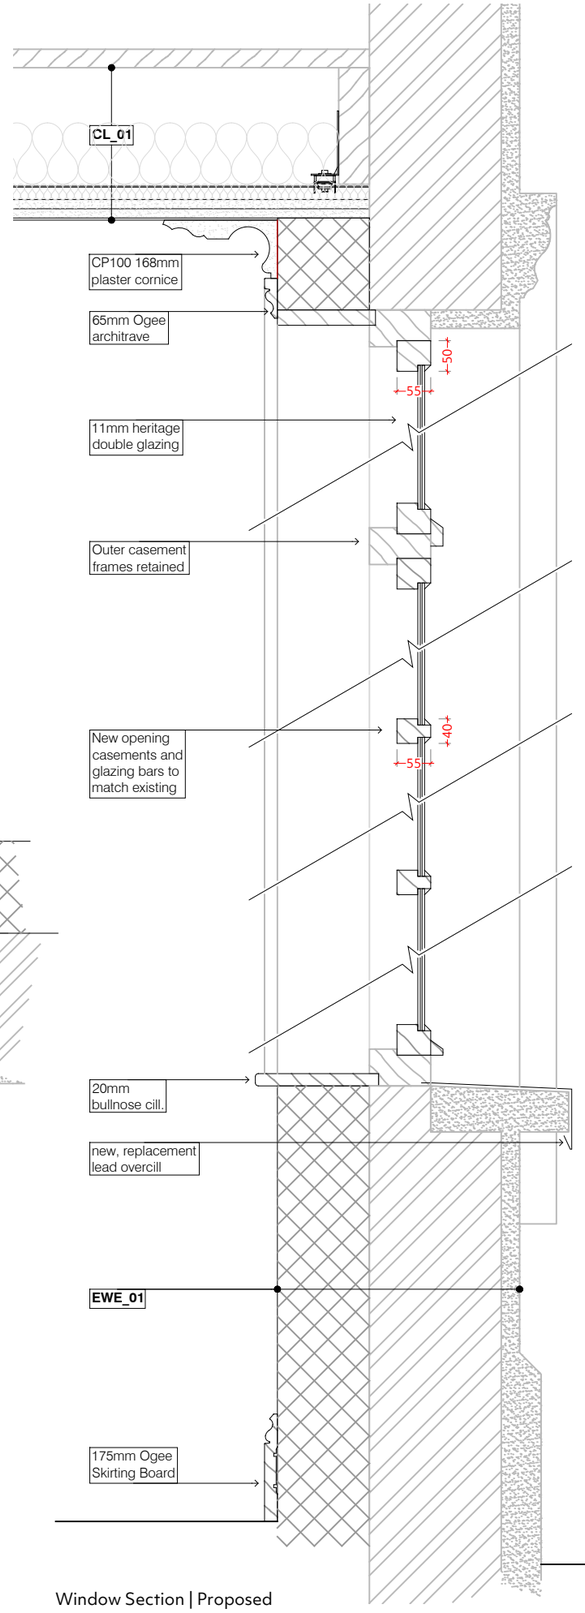

Window Section | Proposed

Notes.
Figured dimensions ONLY are to be taken from this drawing. This drawing is not to be scaled.
Survey has been hand-measured and assumed to be accurate to within 50mm, Curtilage/boundary from OSMap provider and assumed to be accurate to within 50cm
This drawing is for information purposes only and is not suitable for construction.
studioSH are to be immediately notified of any discrepancies found between this drawing and other information or condition on site.
Where applicable this drawing must be read in conjunction with additional information prepared by studioSH.
This drawing remains the intellectual property of studioSH LTD and is not to be reproduced or distributed without prior consent.

studiosh
architects • designers • bespoke interiors
office@studio-sh.co.uk | +44 (0)20 8914 7833 | www.studio-sh.co.uk

Mark	Revision	Drawn	Date	Checked
A	Glazing updated to 11mm heritage double glazed.	SH	17.06.25	NN

Date | **February 24** Drawn by | **SH**
Scale
1:10 @ A3
0m 0.5m

Drawing Title
Window Details | Existing & Proposed
Job Title
Holbrook Park
Flat 8, Holbrook Park, Horsham, RH12 4TW

Drawing No **DT 22 01** Rev. **A**
Job No **2504** Status **----**
© STUDIOSH LTD 2022