Location Plan

Site Address: **17, Saxon Road, Steyning, BN44 3FP**

PlanningPortal

Date Produced: **30-May-2025**

Scale: **1:2500 @A4**

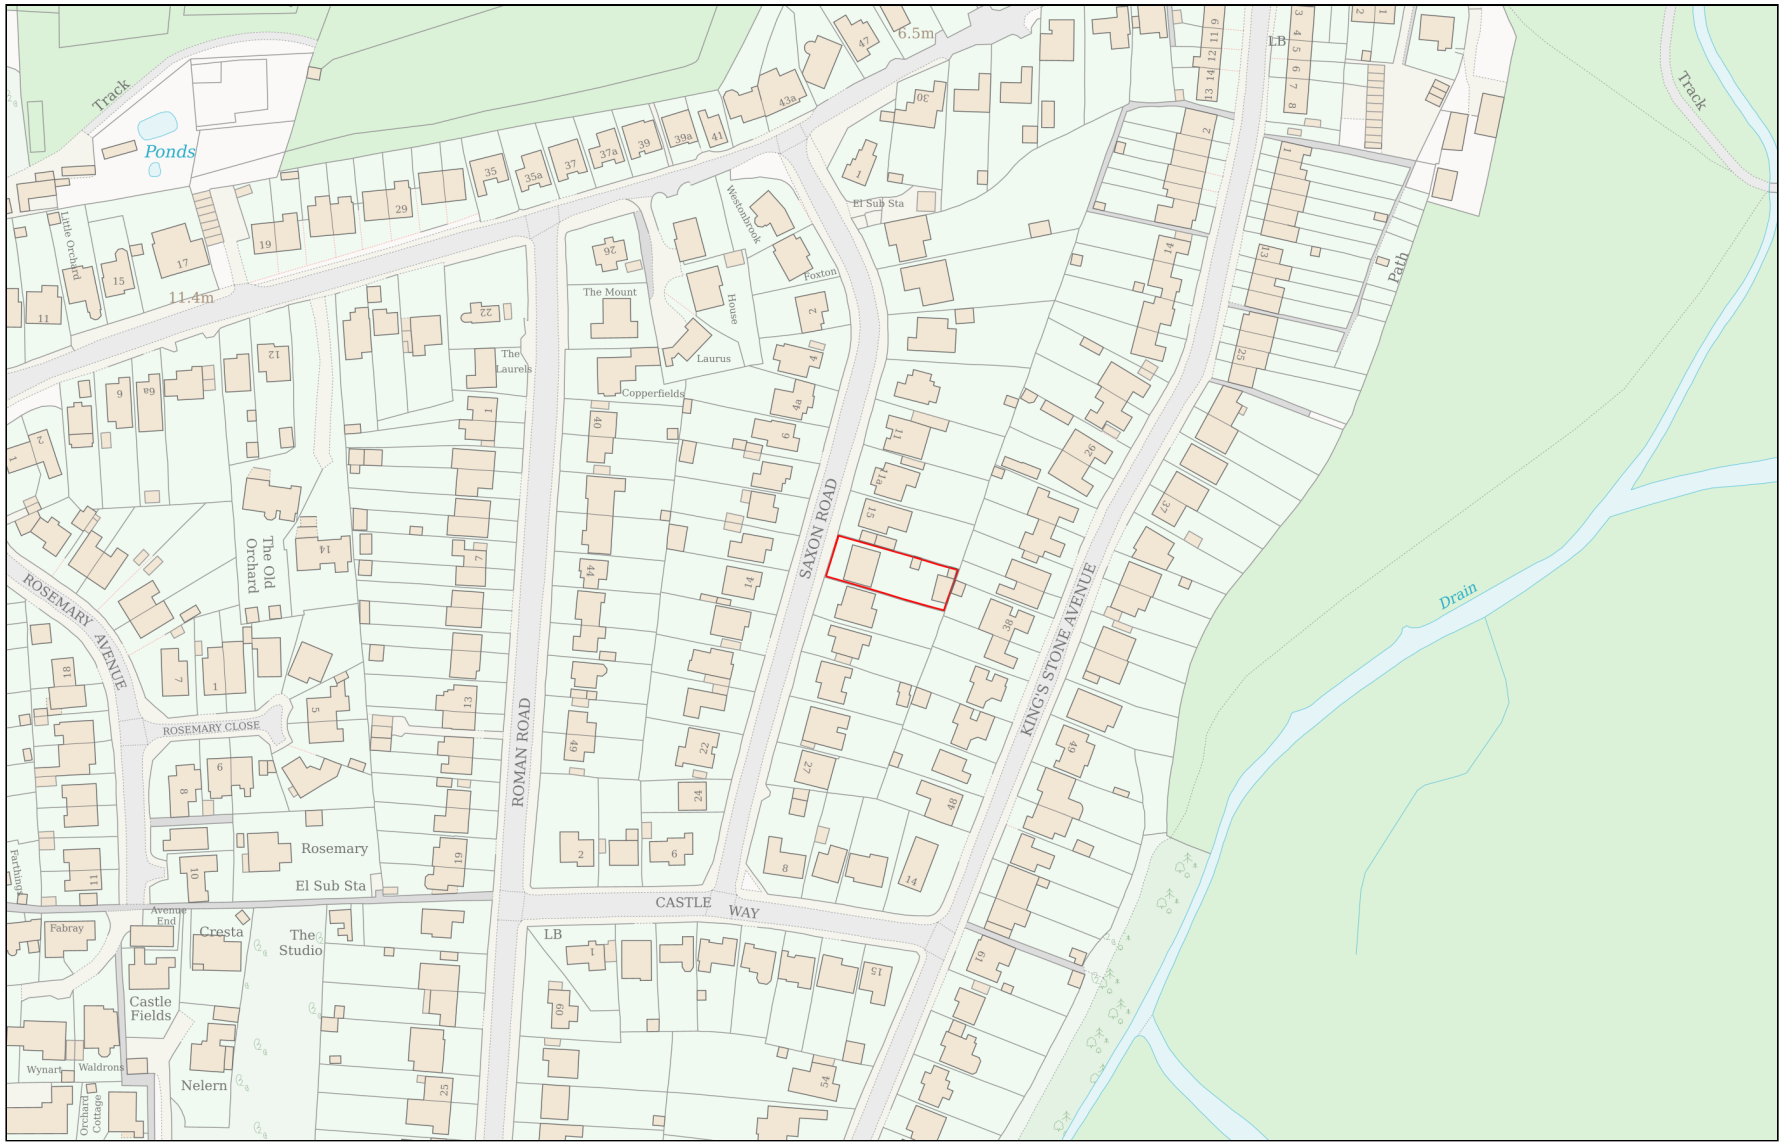

Planning Portal Reference: **PP-14061004v1**

Powered By TerraQuest

© Crown copyright and database rights 2025 OS 100042766