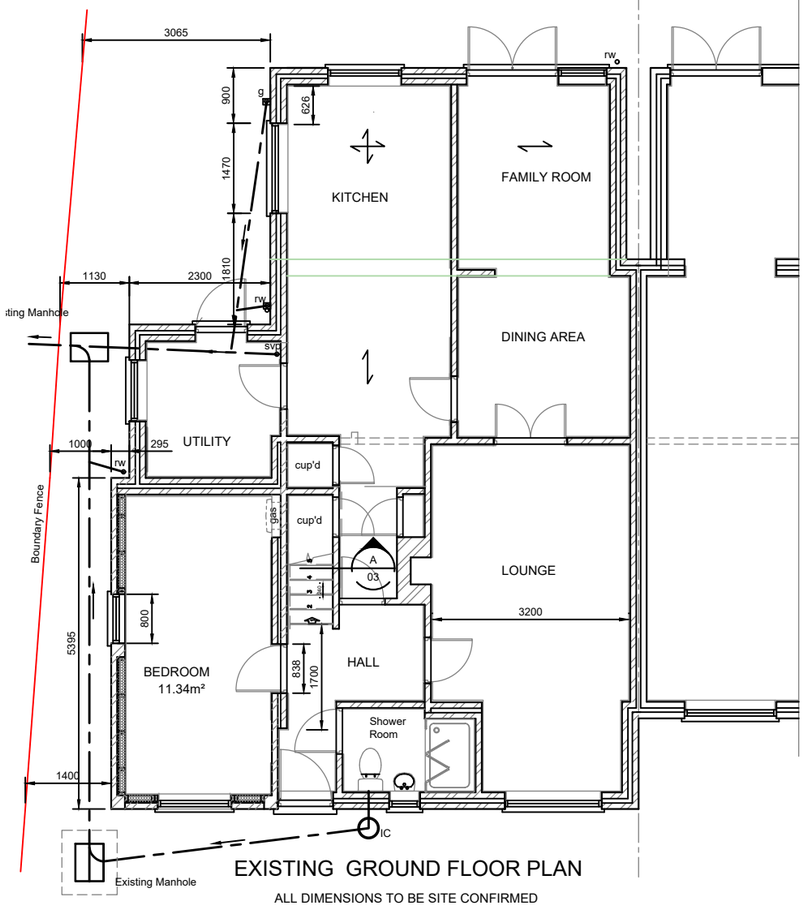

EXISTING GROUND FLOOR PLAN

ALL DIMENSIONS TO BE SITE CONFIRMED

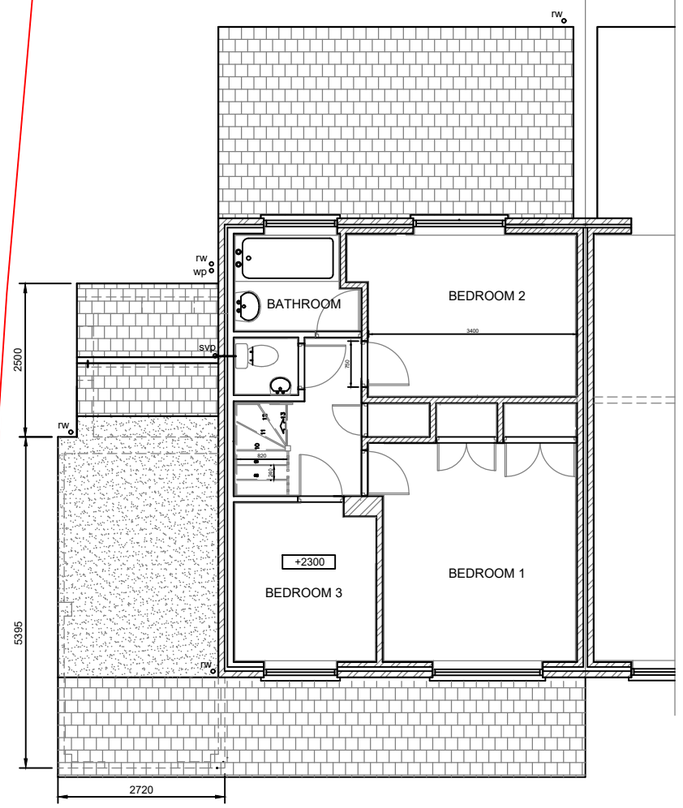

EXISTING FIRST FLOOR PLAN

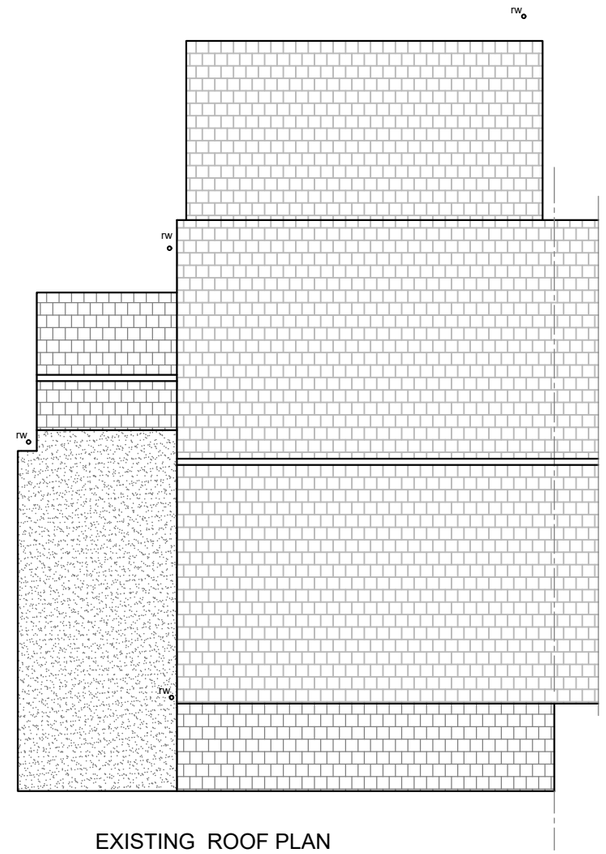

EXISTING ROOF PLAN

0 1 2 3 4 5m

Scale 1:50 @ A1 1:100 @ A3

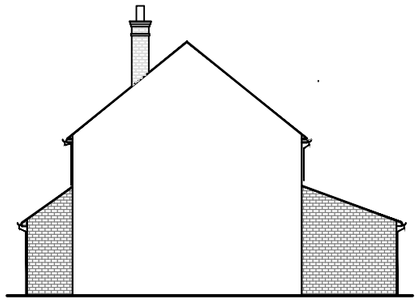

SIDE ELEVATION
VIEWED FROM No.19

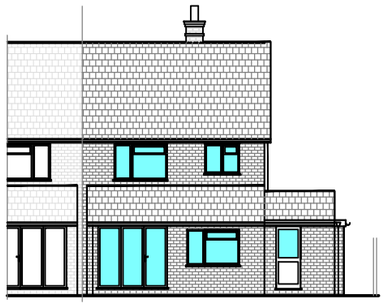

EXISTING REAR
ELEVATION - EAST

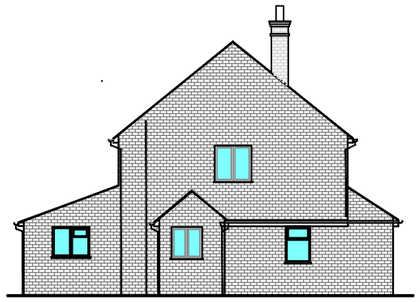

EXISTING SIDE
ELEVATION - NORTH

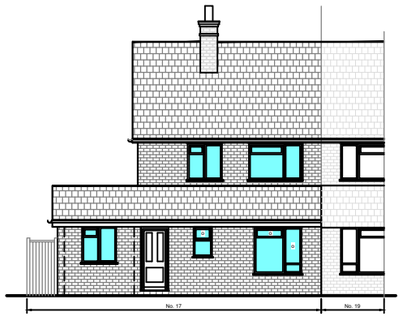

EXISTING FRONT
ELEVATION - WEST

0 1 2 3 4 5m

Scale 1:100 @ A1 1:200 @ A3

Rev.	Date	Revision
B		
A	Jan.2025	Issued for Planning Approval
-	Dec 2024	Issued for Client Comments

© copyright

Graham Page
Building Design Services

43 Rife Way
Felpham, West Sussex. PO22 7BP
07874 835937

Client

Ms L. DENNEHY

Job Title

PROPOSED
TWO STOERY SIDE EXT.
AT
17 MILLFIELD
SOUTHWATER RH13 9HT

Drawing Title

EXISTING
PLANS & ELEVATIONS

Scale: AS SHOWN @ A1

Date: 14-12-24

Drawn by: G.A.PAGE

Drg.No. 750.24 / 02

A

partner LABC

Plot Date:

CAD Ref: