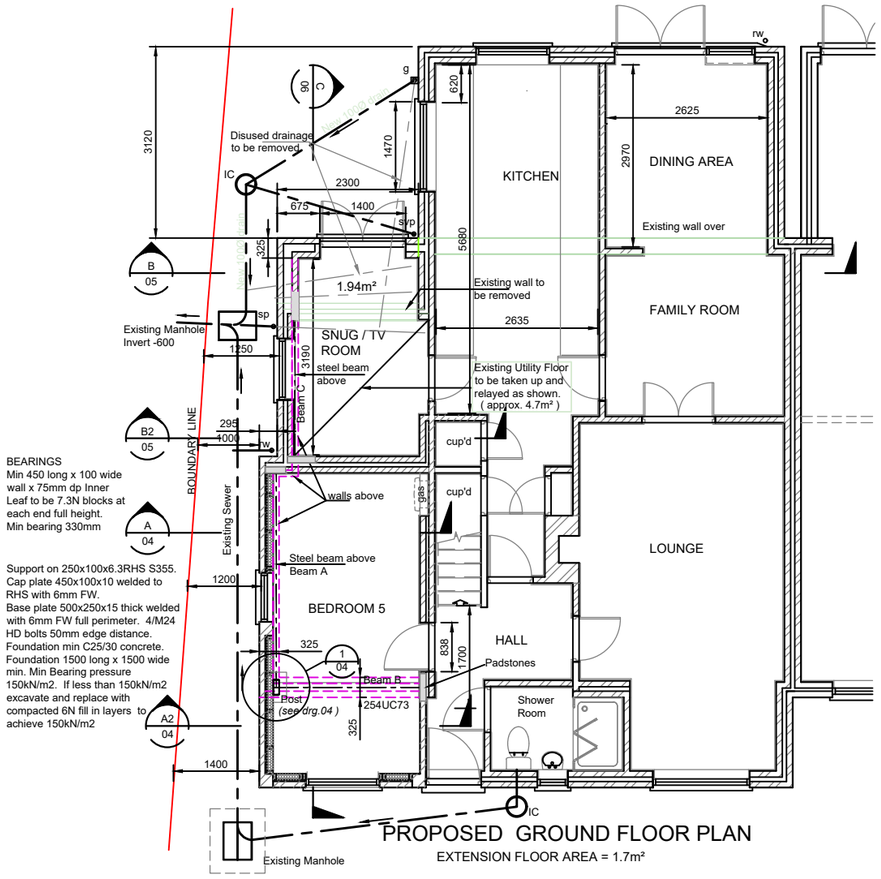

PROPOSED GROUND FLOOR PLAN

EXTENSION FLOOR AREA = 1.7m²

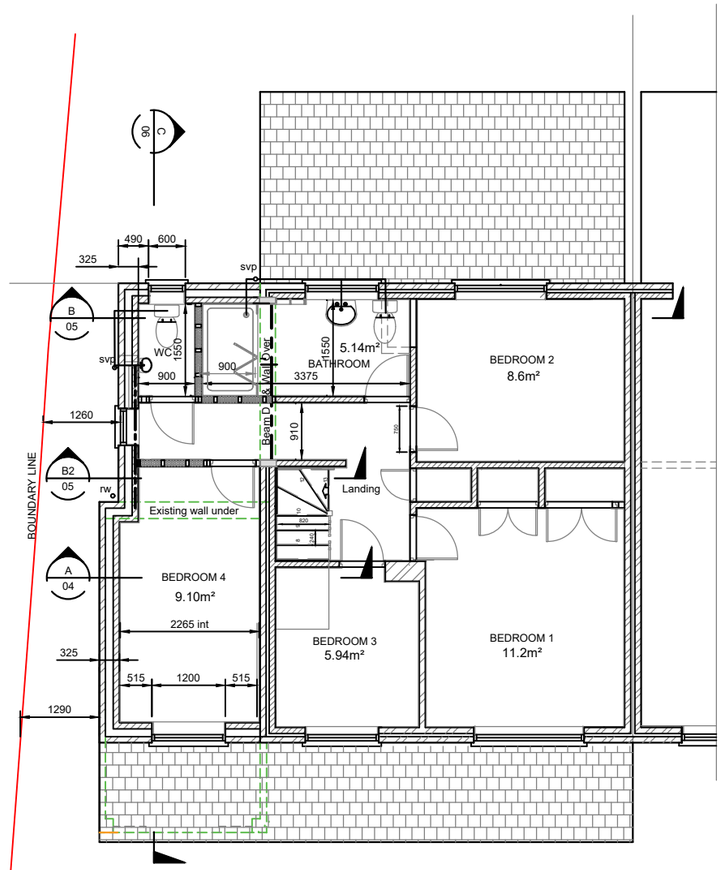

PROPOSED FIRST FLOOR PLAN

EXTENSION FLOOR AREA = 14.33m²

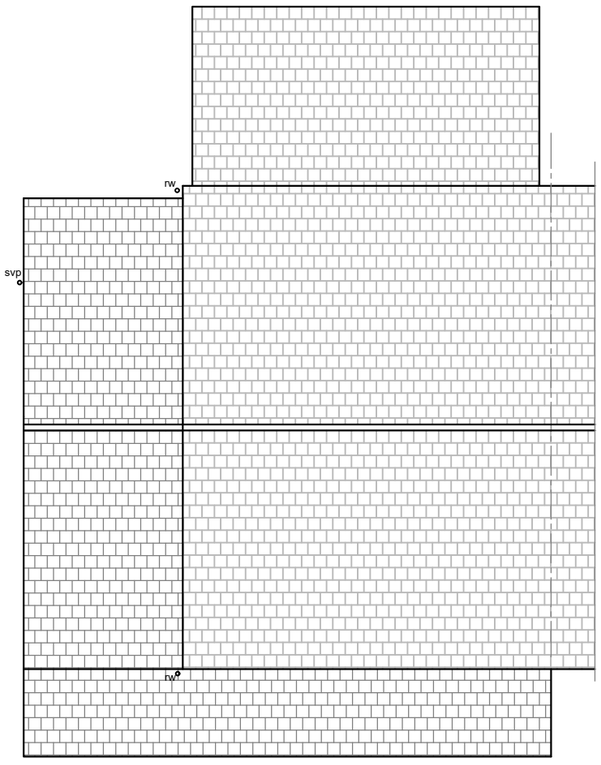

PROPOSED ROOF PLAN

0 1 2 3 4 5m

Scale 1:50 @ A1 1:100 @ A3

ALL DIMENSIONS TO BE SITE CONFIRMED

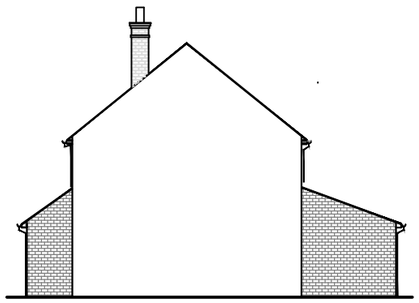

SIDE ELEVATION
VIEWED FROM No.19

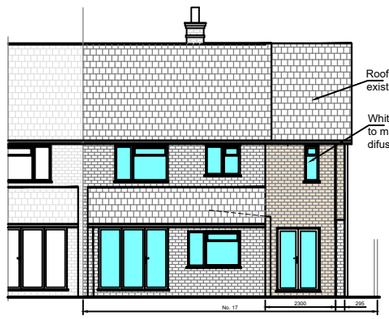

PROPOSED REAR
ELEVATION - EAST

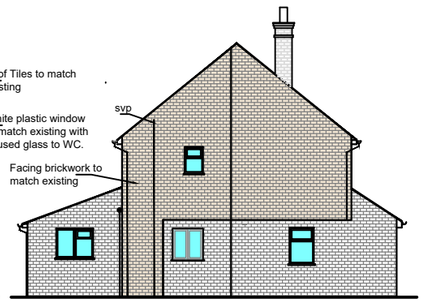

PROPOSED SIDE
ELEVATION - NORTH

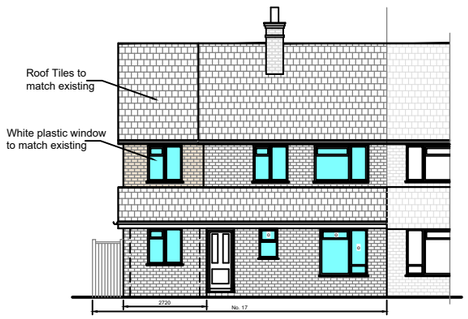

PROPOSED FRONT
ELEVATION - WEST

0 1 2 3 4 5m

Scale 1:100 @ A1 1:200 @ A3

Rev.	Date	Revision
B		
A	Jan.2025	Issued for Planning Approval
-	Oct. 2024	Issued for Client Comments

© copyright

Graham Page
Building Design Services

43 Rife Way
Felpham, West Sussex. PO22 7BP
07874 835937

Client
Ms L. DENNEHY

Job Title
PROPOSED
TWO STOERY SIDE EXT.
AT
17 MILLFIELD
SOUTHWATER RH13 9HT

Drawing Title
PROPOSED
PLAN & ELEVATIONS

Scale: AS SHOWN @ A1

Date: 16-10-24

Drawn by: G.A.PAGE

Drg.No. 750.24 / 03

A

partner LABC

Plot Date:

CAD Ref: