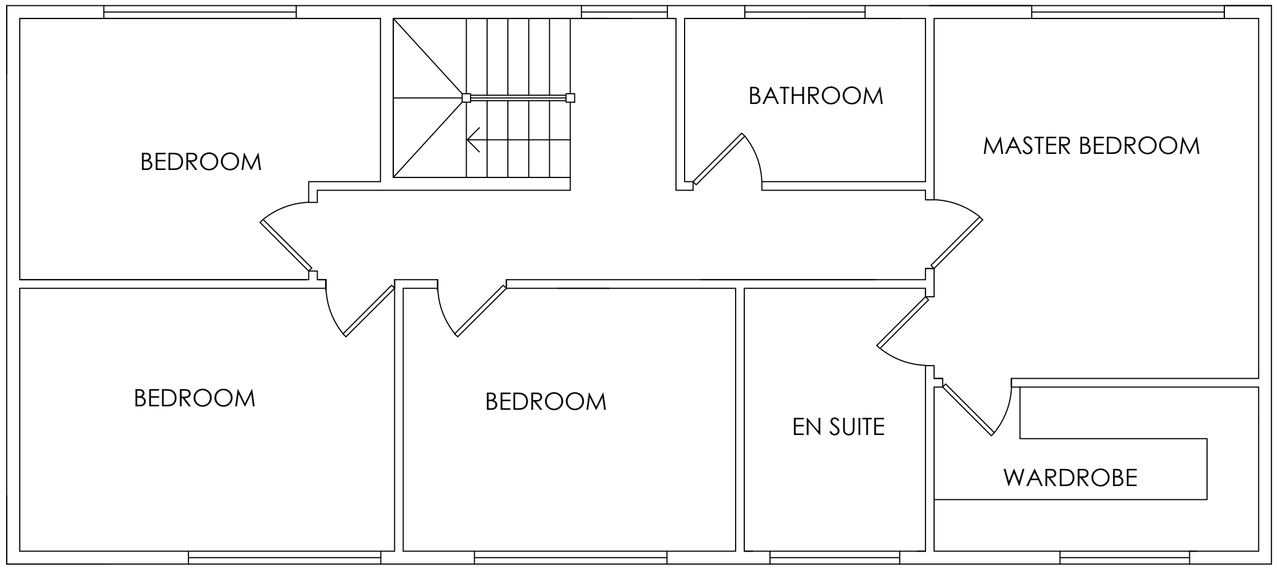

PROPOSED FIRST FLOOR

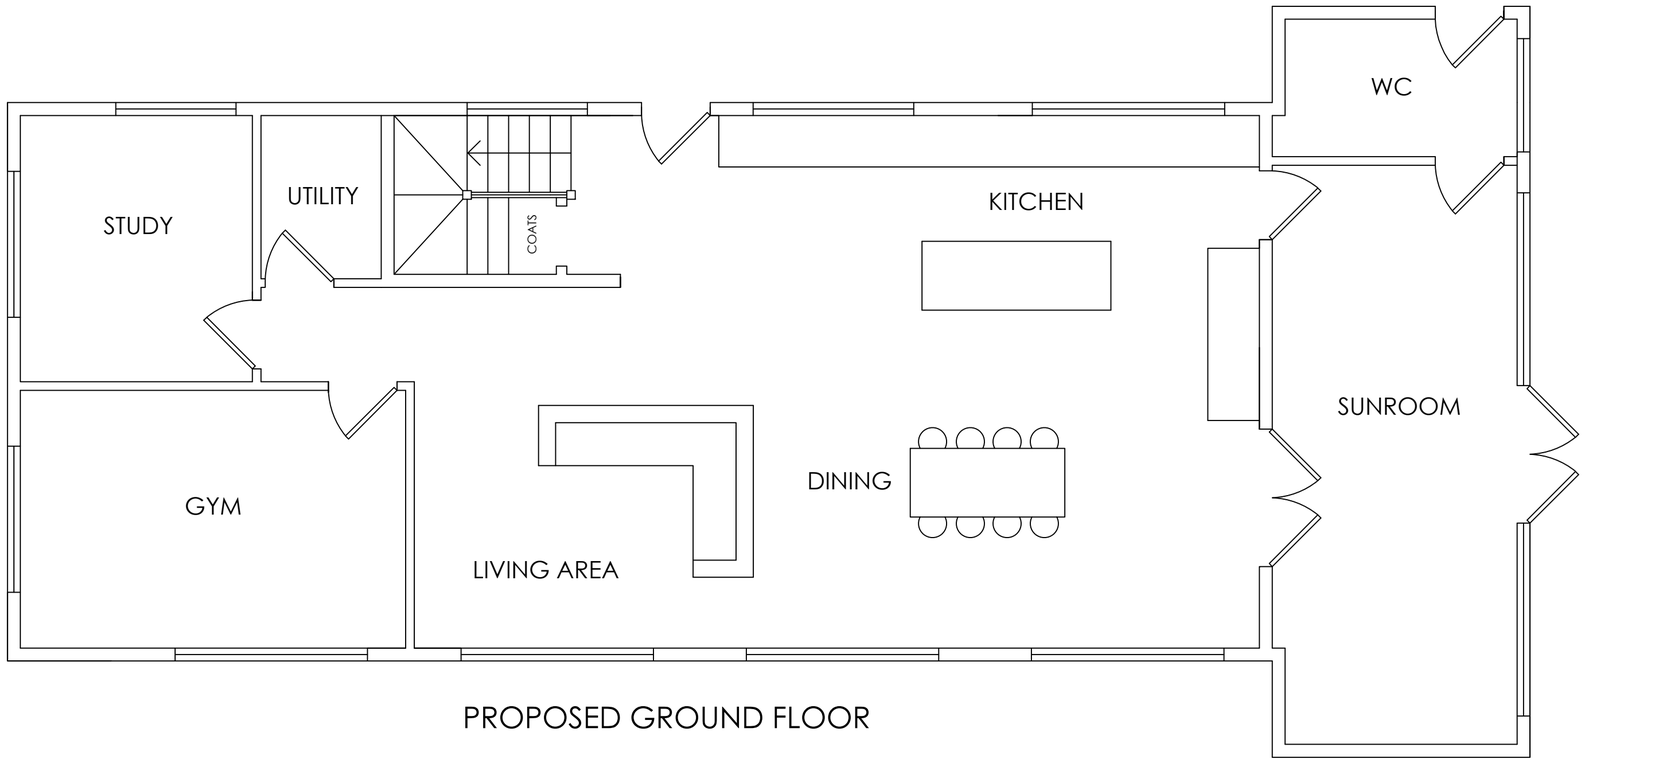

PROPOSED GROUND FLOOR

SCALE (m)

Notes:

1. THE COPYRIGHT OF THIS DRAWING IS VESTED IN MICHAEL ISHERWOOD AND IT MAY NOT BE REPRODUCED IN WHOLE OR PART OR USED FOR THE MANUFACTURE OR CONSTRUCTION OF ANY ARTICLE WITHOUT THE EXPRESS PERMISSION OF THE COPYRIGHT HOLDER.

2. WORK TO FIGURED DIMENSIONS ONLY.

3. THIS DRAWING IS TO BE READ IN CONJUNCTION WITH ALL RELEVANT ARCHITECTS AND ENGINEER'S DRAWINGS AND SPECIFICATIONS.

REV:	DESCRIPTION:	BY:	DATE:
A	PLANNING SUBMISSION	MI	22/08/24

STATUS: FOR PLANNING

SITE: SIR ROBERT'S FARM

TITLE: BUNGALOW
PROPOSED FLOORPLANS

SCALE AT A2:	DATE:	DRAWN:	CHECKED:
1:50	22/08/2024	MI	PI

PROJECT NO:	DRAWING NO:	REVISION:
24567	A2/E2/FP	A