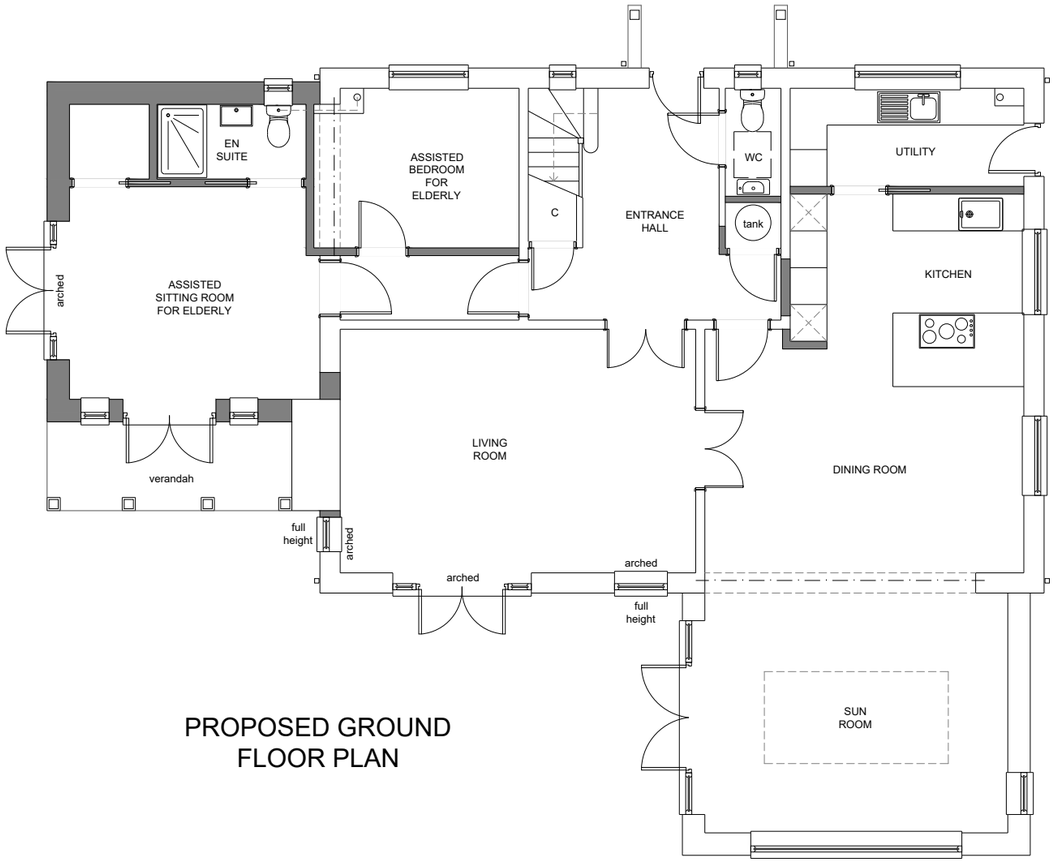

PROPOSED GROUND FLOOR PLAN

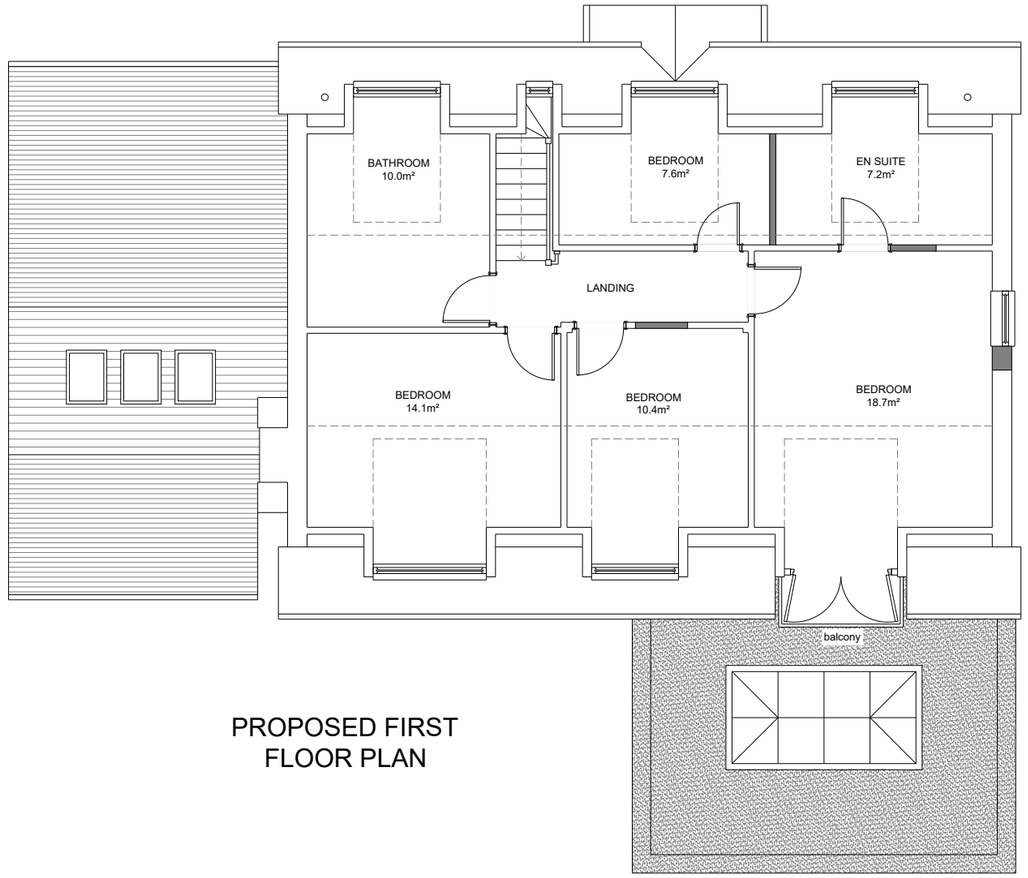

PROPOSED FIRST FLOOR PLAN

PROPOSED GREENHOUSE DETAILS
1:100

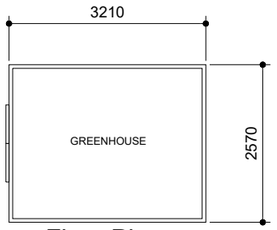

Floor Plan



End elevations Side elevations

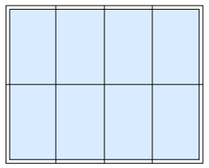

Roof Plan

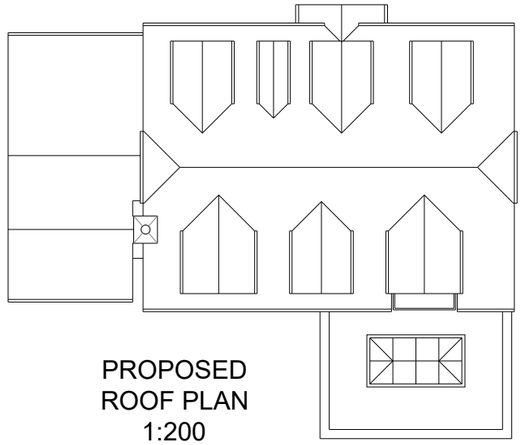

PROPOSED ROOF PLAN
1:200

0m 1m 2.5m 5m
Scale 1:100

0m 2m 5m 10m
Scale 1:200

mark alford design architecture
Heatherlands Bracken Lane Storrington West Sussex RH20 3HS
T: 01903 740033 E: office@markalforddesign.com

client:

project title: HILLVIEW, STORRINGTON
PROPOSED ALTERATIONS

drawing title: PROPOSED PLANS / GREENHOUSE DETAILS

drawn by: MSA date: MAR '25 scale: 1:100 / 1:200 @ A3

issue status: FOR PLANNING APPROVAL

drawing number: **25556 / P103** revision:

This drawing may not be used or reproduced without written consent. Copyright reserved
No dimensions to be scaled from this drawing except for Planning purposes.