

1:50

First Floor Plan 1:50

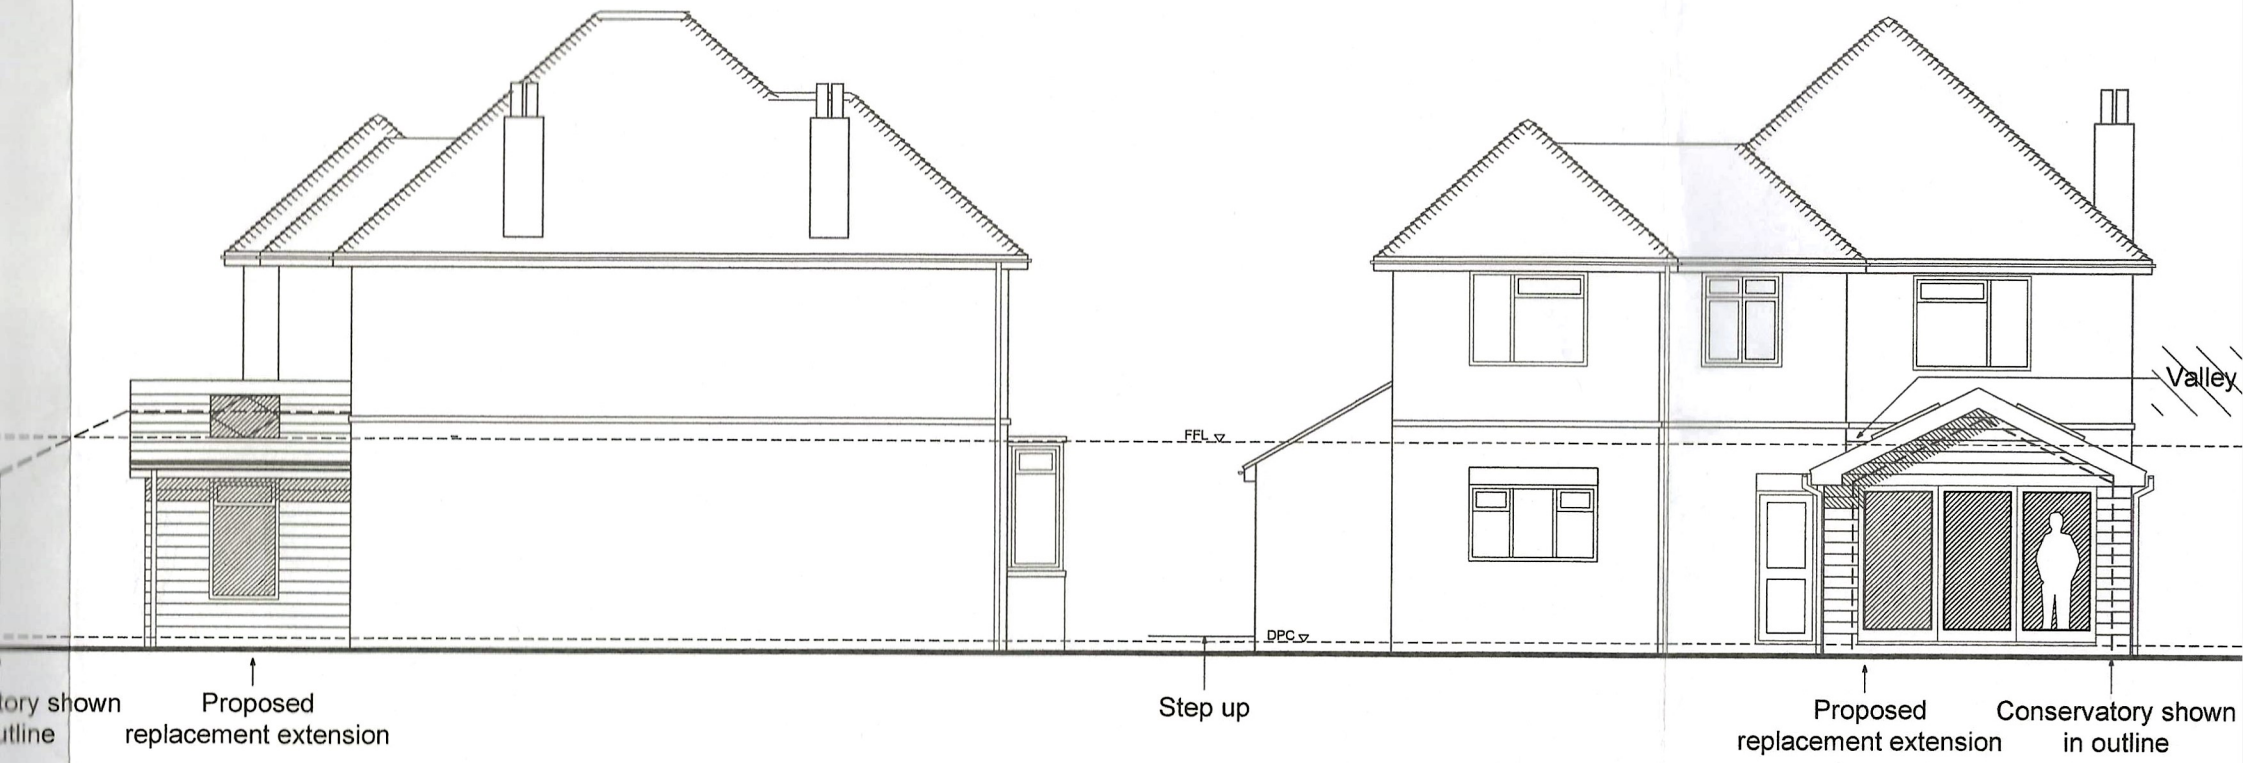

Side Elevation 1:100

Rear Elevation 1:100