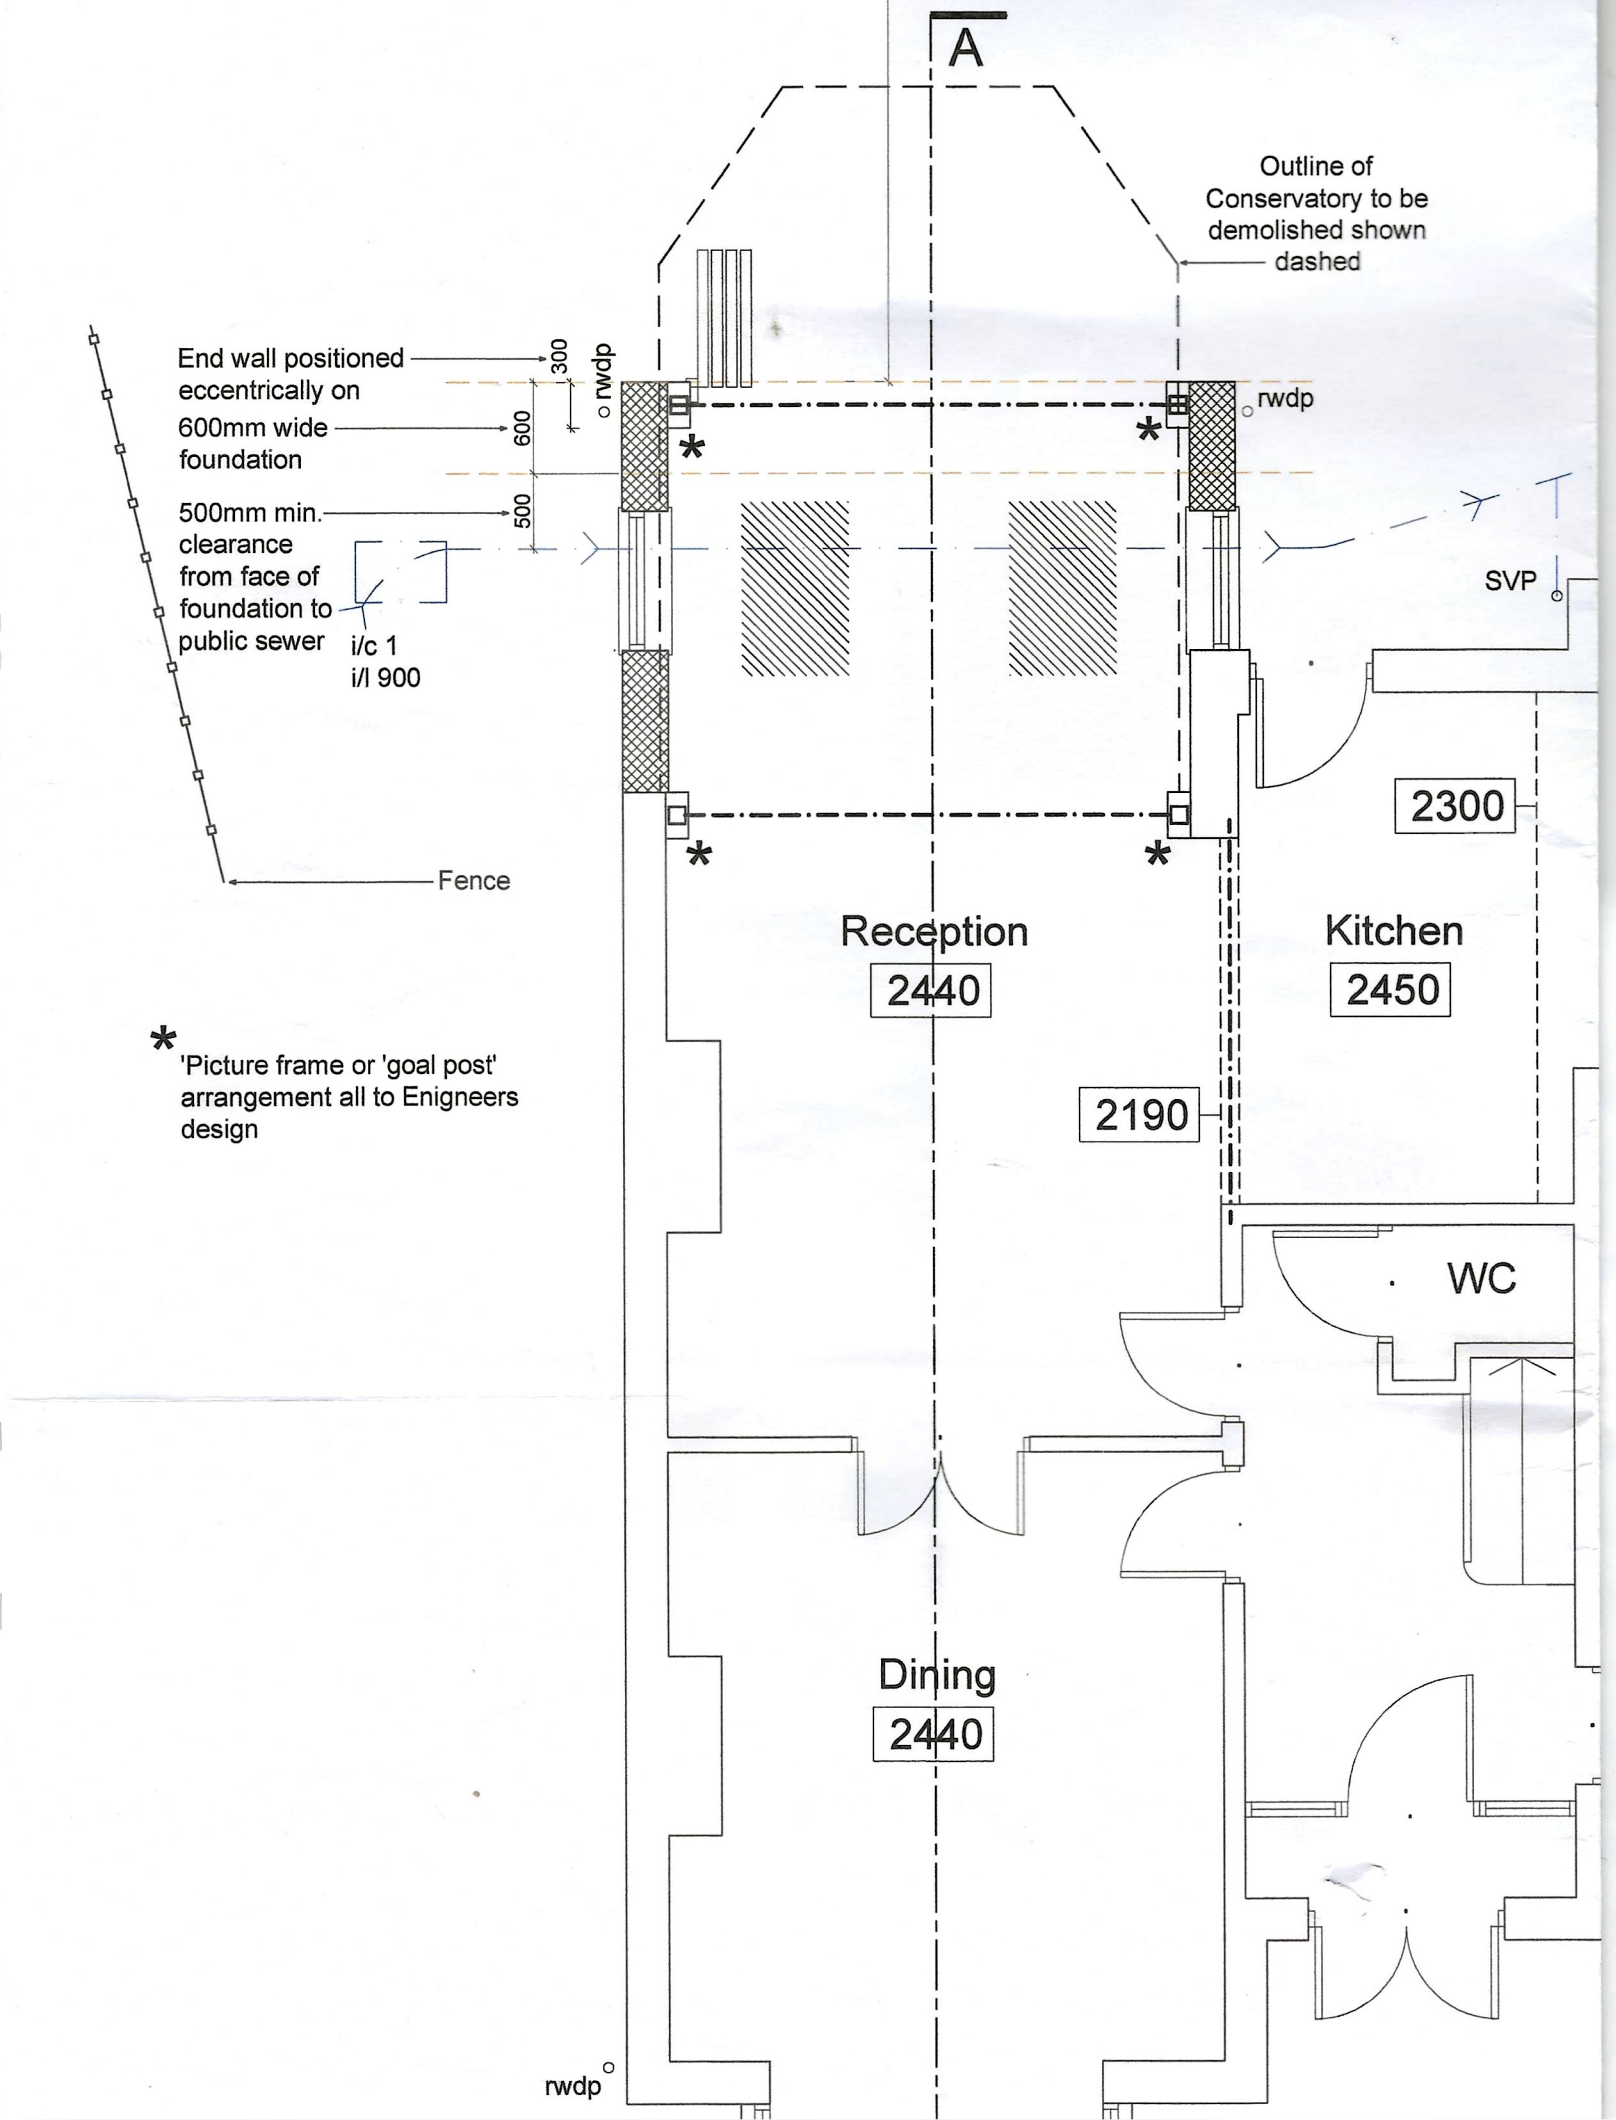
A
Outline of Conservatory to be demolished shown dashed
End wall positioned eccentrically on 600mm wide foundation
300
600
500
500mm min. clearance from face of foundation to public sewer
i/c 1
i/l 900
Fence
rwdp
rwdp
rwdp
SVP
2300
Reception
2440
Kitchen
2450
2190
WC
Dining
2440
* 'Picture frame or 'goal post' arrangement all to Enigneers design