

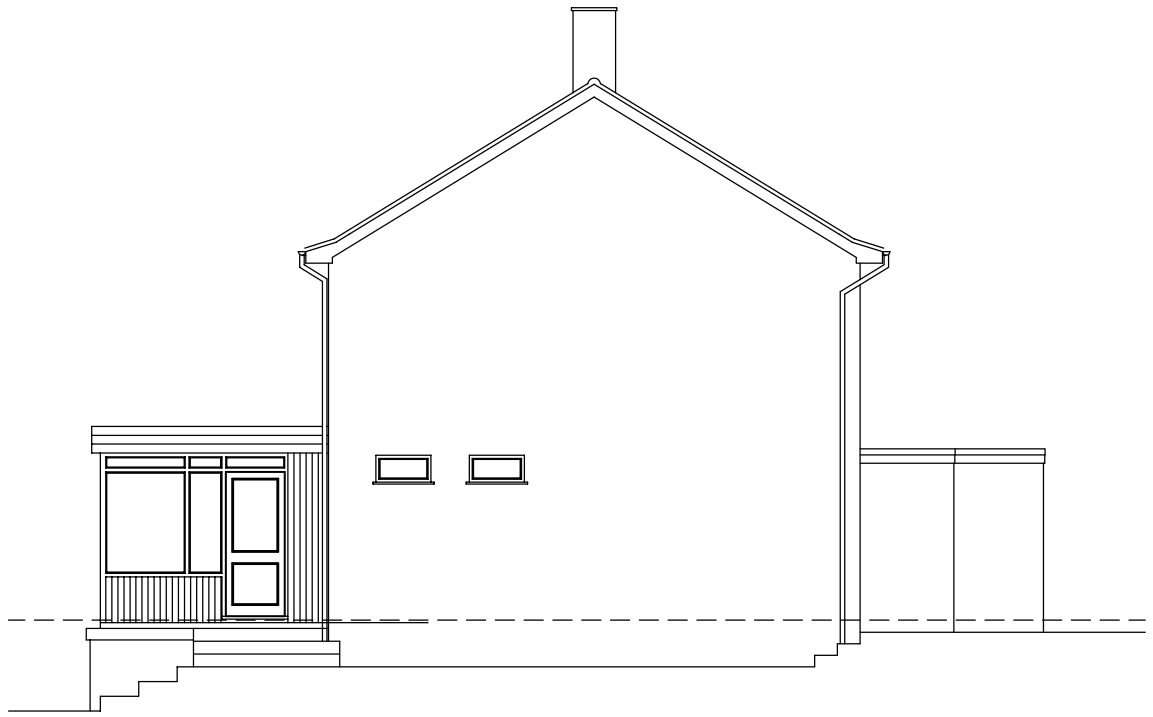


EXISTING NORTH ELEVATION
SCALE 1:100

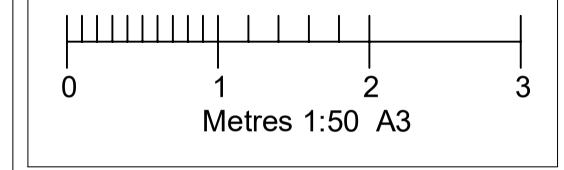

EXISTING EAST ELEVATION
SCALE 1:100

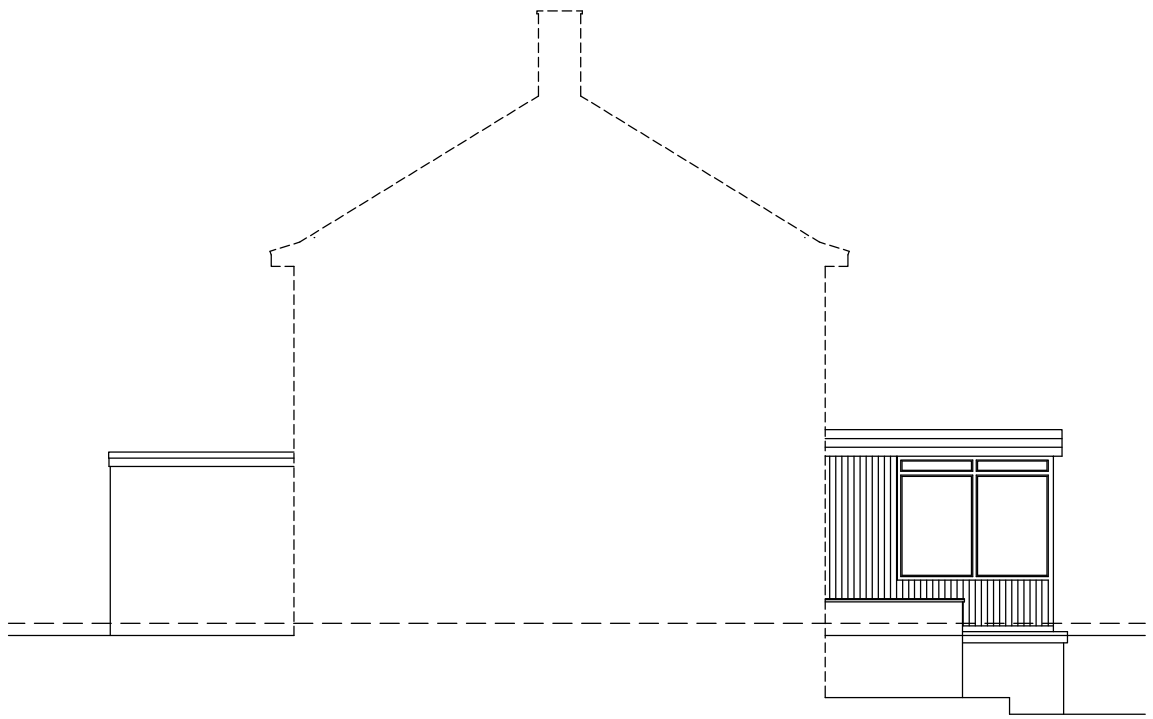

EXISTING SOUTH ELEVATION
SCALE 1:100



EXISTING WEST ELEVATION
SCALE 1:100

| | | |
|---|---|---|
| DRAWING TITLE: Existing Elevations | SCALE: 1:100 @ A3 | |
| ADDRESS:<br>Mr K Bellerby<br>4 Pondfield Road, Rudgwick, Horsham. RH12 3EW. | | |
| DATE: 11/05/2022 | DWG NO: KB/PL/03 | REV NO: |

**SUSSEX BUILDING PLANS**

33 Highland Avenue, Bognor Regis, West Sussex. PO21 2BJ
Email: lee@sussexbuildingplans.co.uk Tel: 07732 415951