

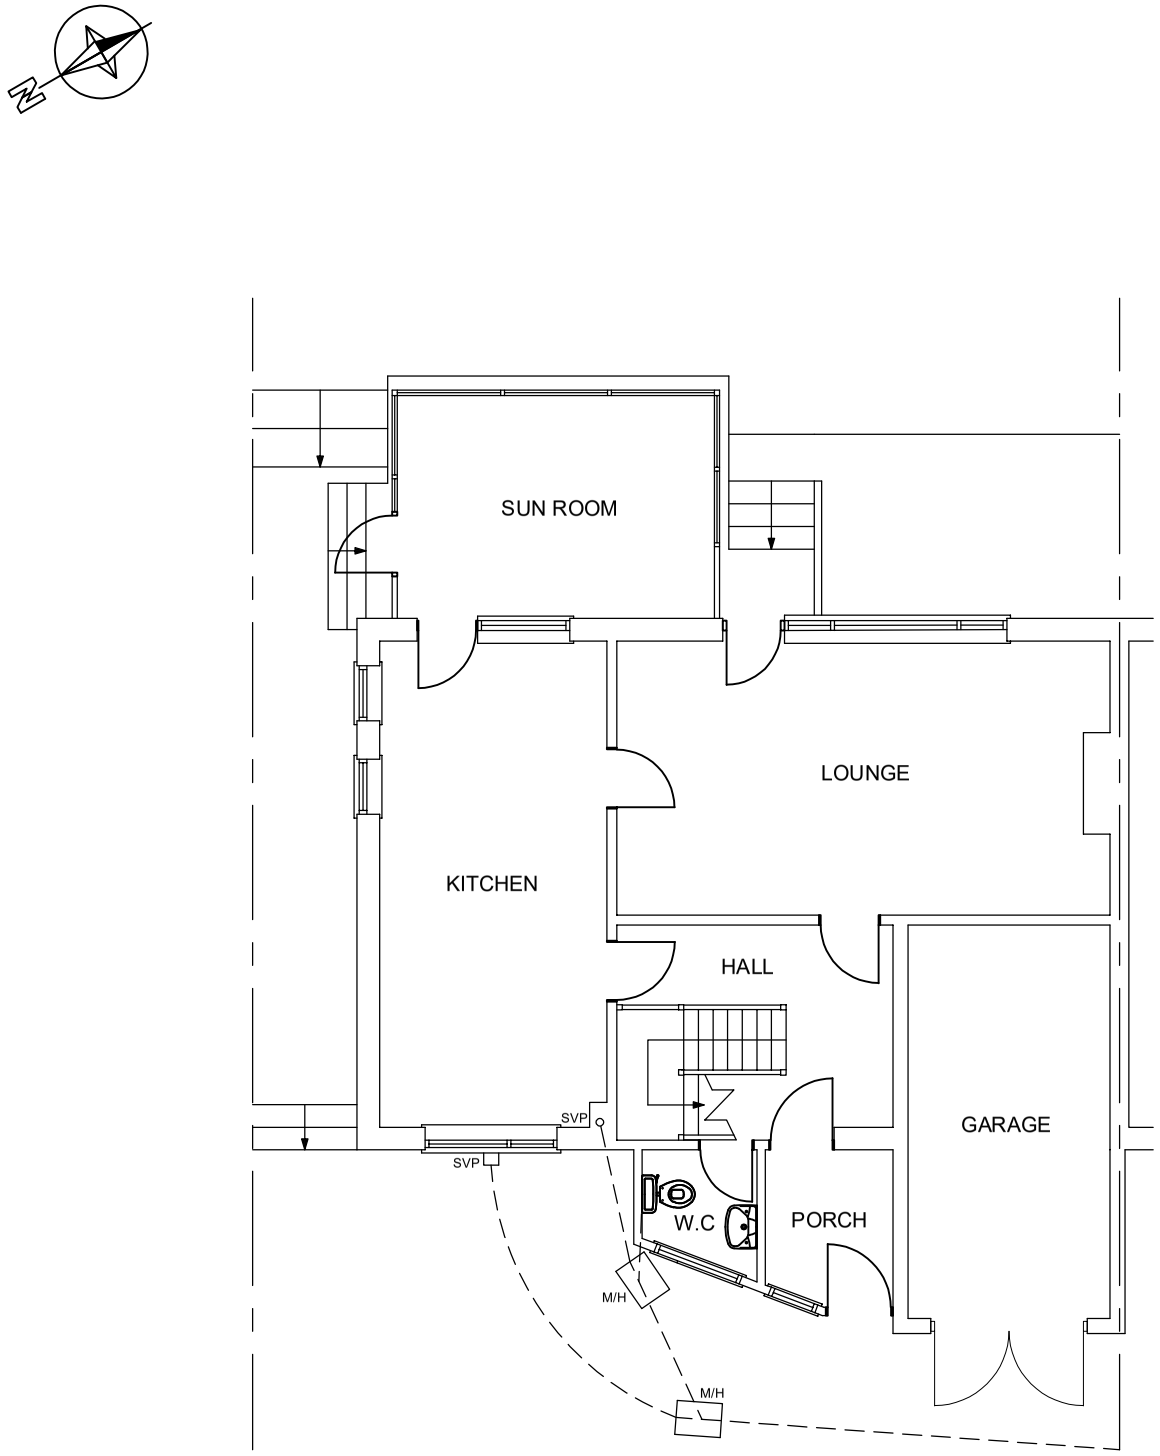


EXISTING GROUND FLOOR LAYOUT
SCALE 1:100

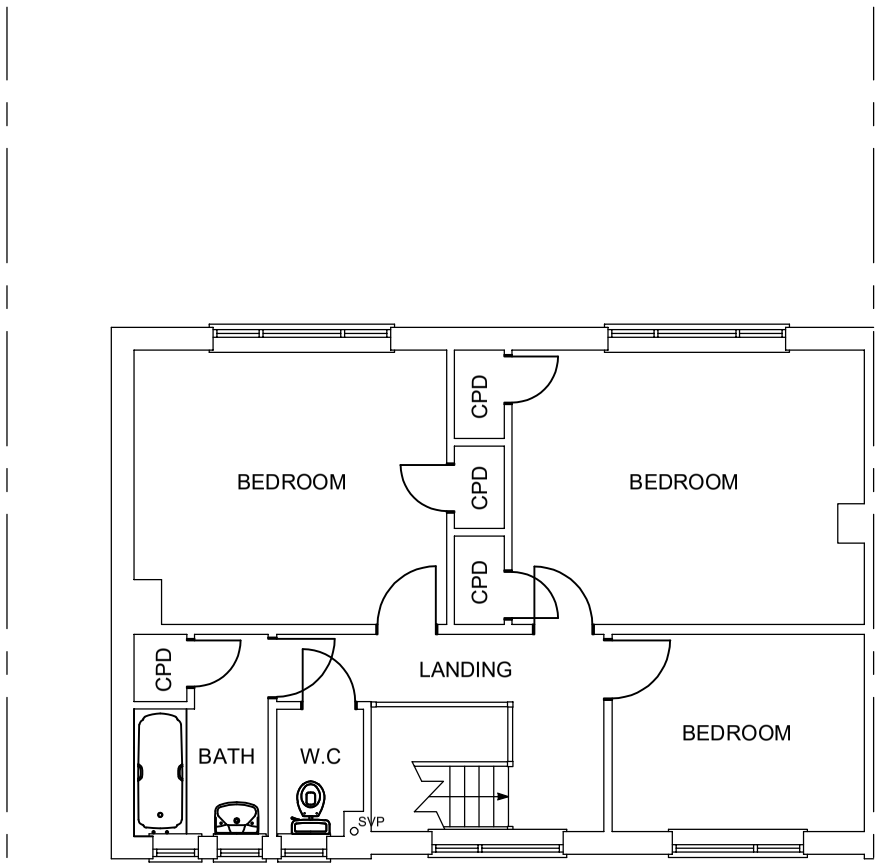

EXISTING FIRST FLOOR LAYOUT
SCALE 1:100

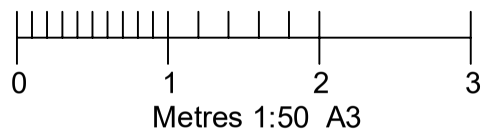

DRAWING TITLE: ExistingFloor Plans	SCALE: 1:100 @ A3	
ADDRESS: Mr K Bellerby 4 Pondfield Road, Rudgwick, Horsham. RH12 3EW.		
DATE: 11/05/2022	DWG NO: KB/PL/01	REV NO:

SUSSEX BUILDING PLANS
33 Highland Avenue, Bognor Regis, West Sussex. PO21 2BJ
Email: lee@sussexbuildingplans.co.uk Tel: 07732 415951