


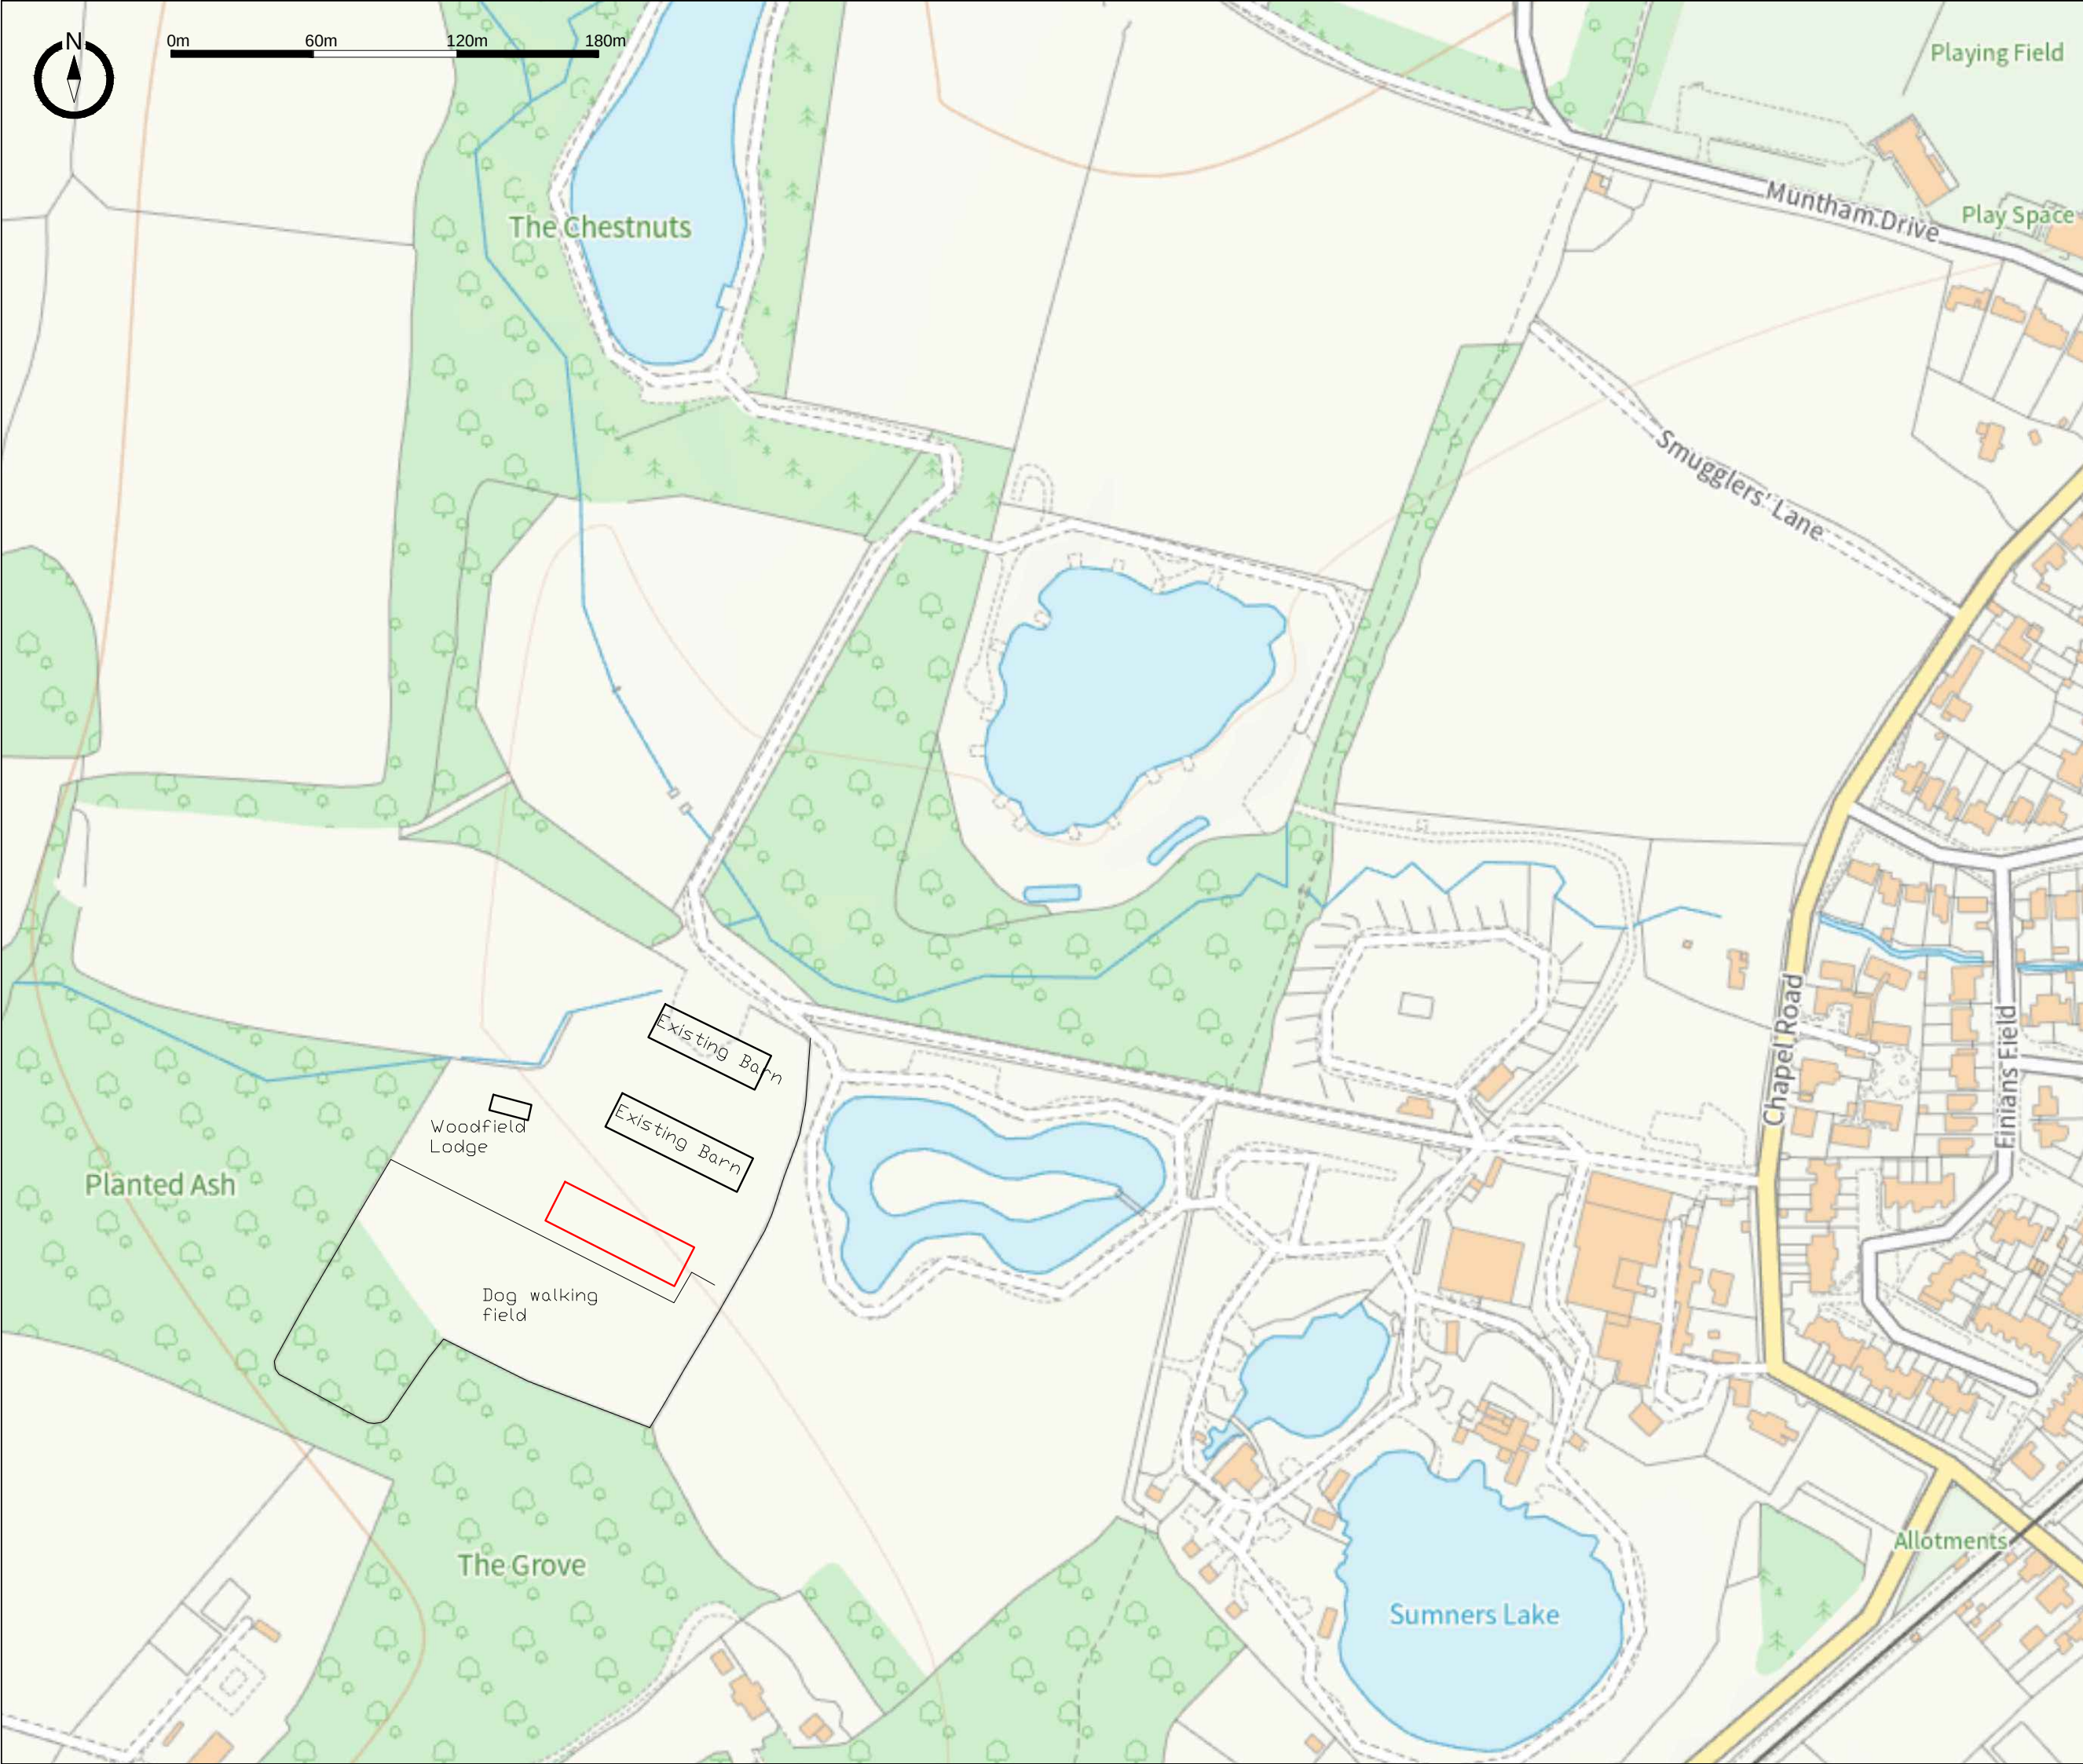

Disclaimer

This drawing is protected under the Copyright, Designs and Patents Act 1988. This drawing is protected by copyright.

Planning

This drawing is produced for PLANNING PURPOSES ONLY and is not to be used for construction.

This drawing illustrates a planning proposal only and as such subject to detailed site investigation, including ground conditions/contaminates and drainage design. The layout may be based upon an enlargement of an O.S. sheet or other small scale plans and its accuracy needs to be verified by survey. CDM Regulations remain the responsibility of the principal contractor.

Project:	Slaughterford Farm Burns Green RH13 0PR
Title:	Location Plan
Status:	Planning
Scale:	1:2500 @ A3
Drawing no:	4114-PL-L01a
Prepared by:	Murshed Ahmed Rinku BArch MScURP
Date:	27-Jul-2023