
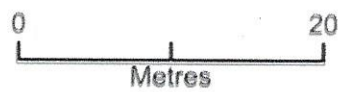


Withywood Shepherds Hut

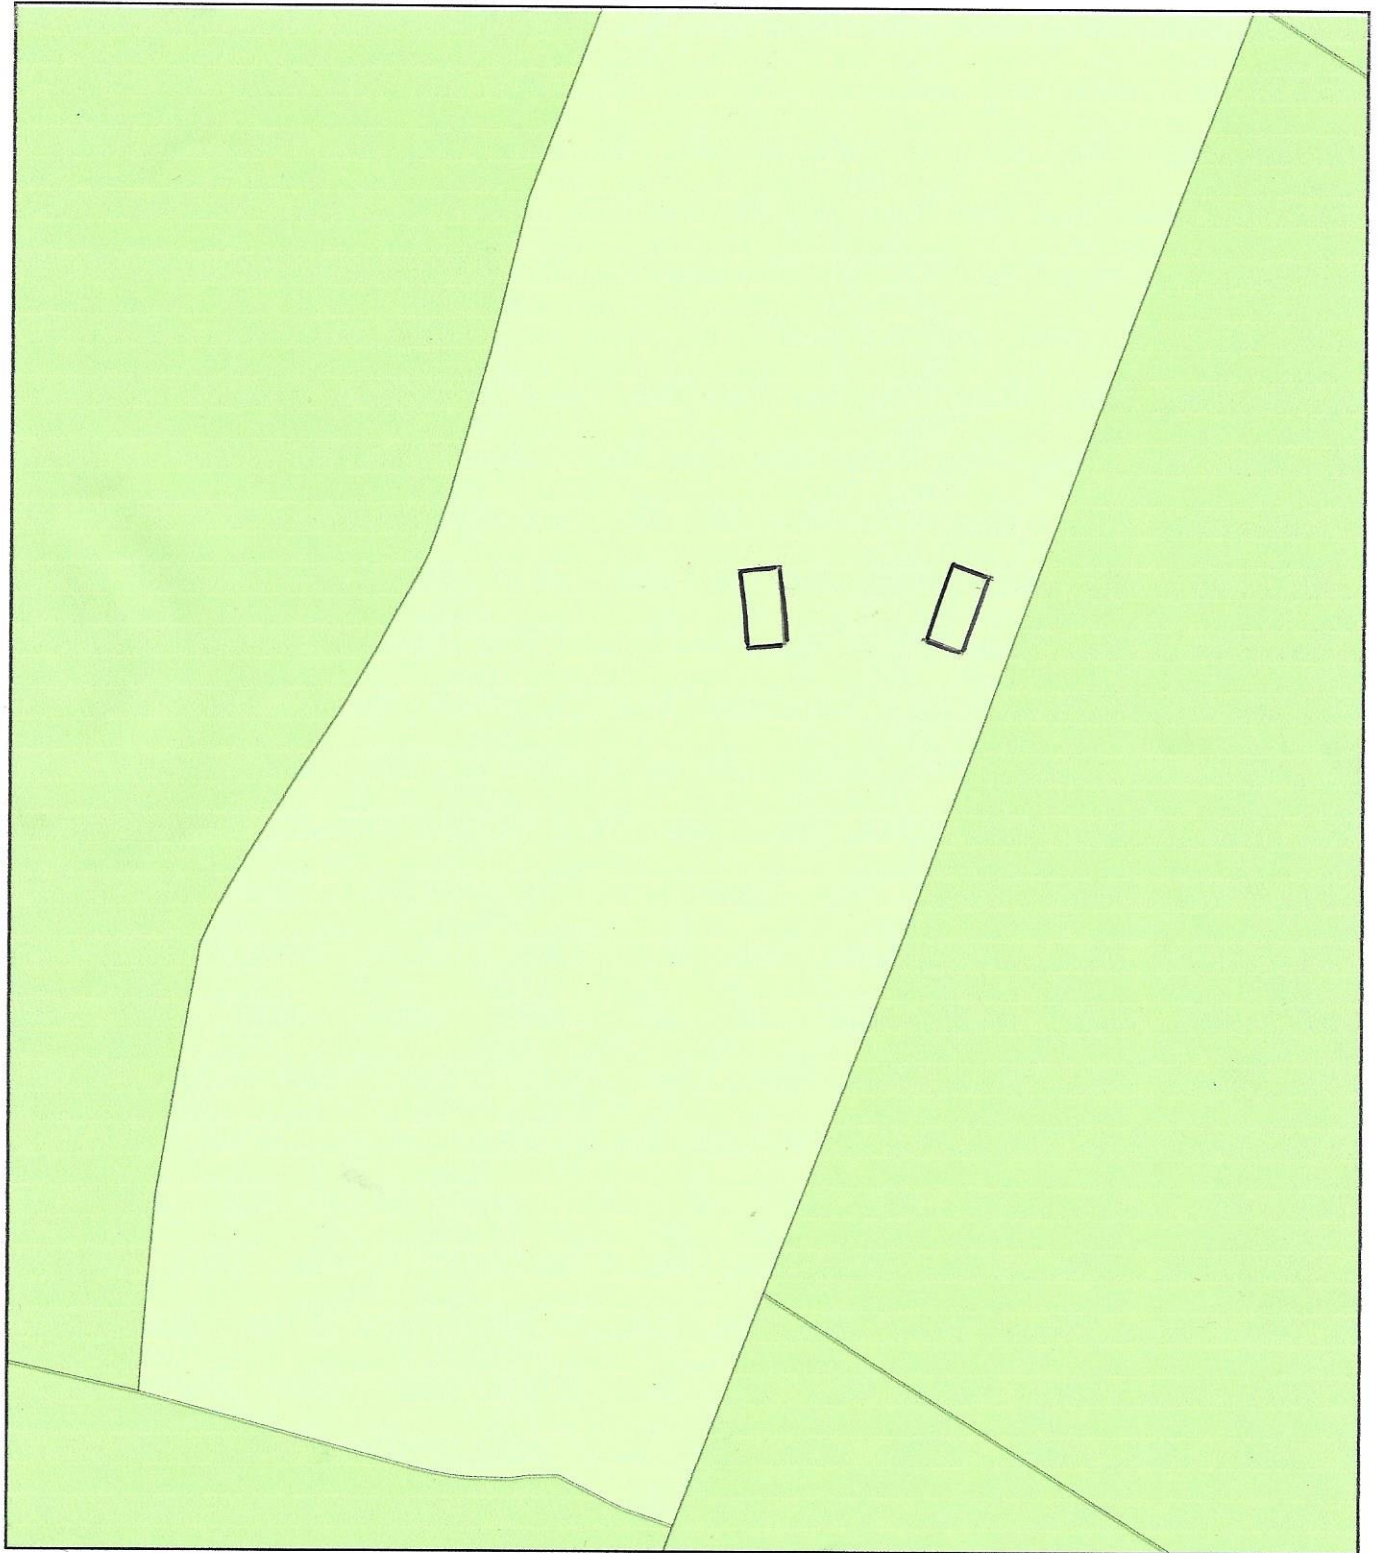

Plan Produced for: Alan Griffiths

Date Produced: 08 May 2021

Plan Reference Number: TQRQM21128142454355

Scale: 1:500 @ A4