


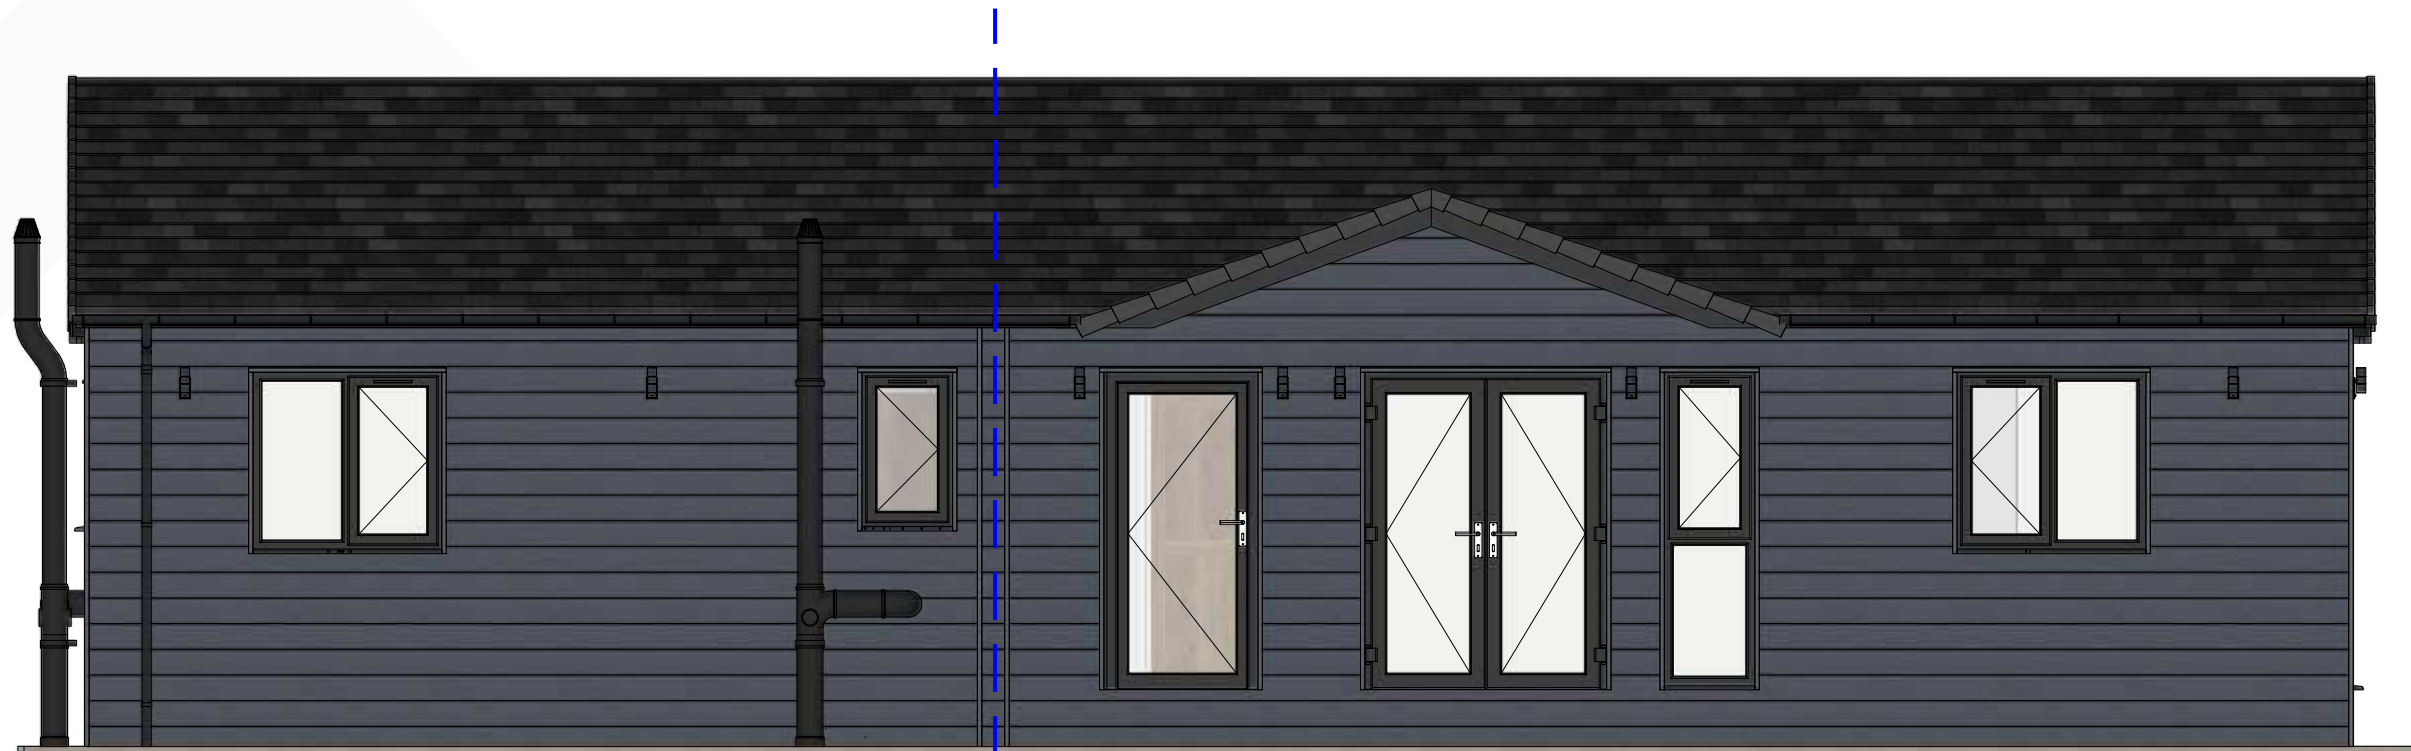

South Elevation

PROPOSED
JOINT
LINE



East Elevation