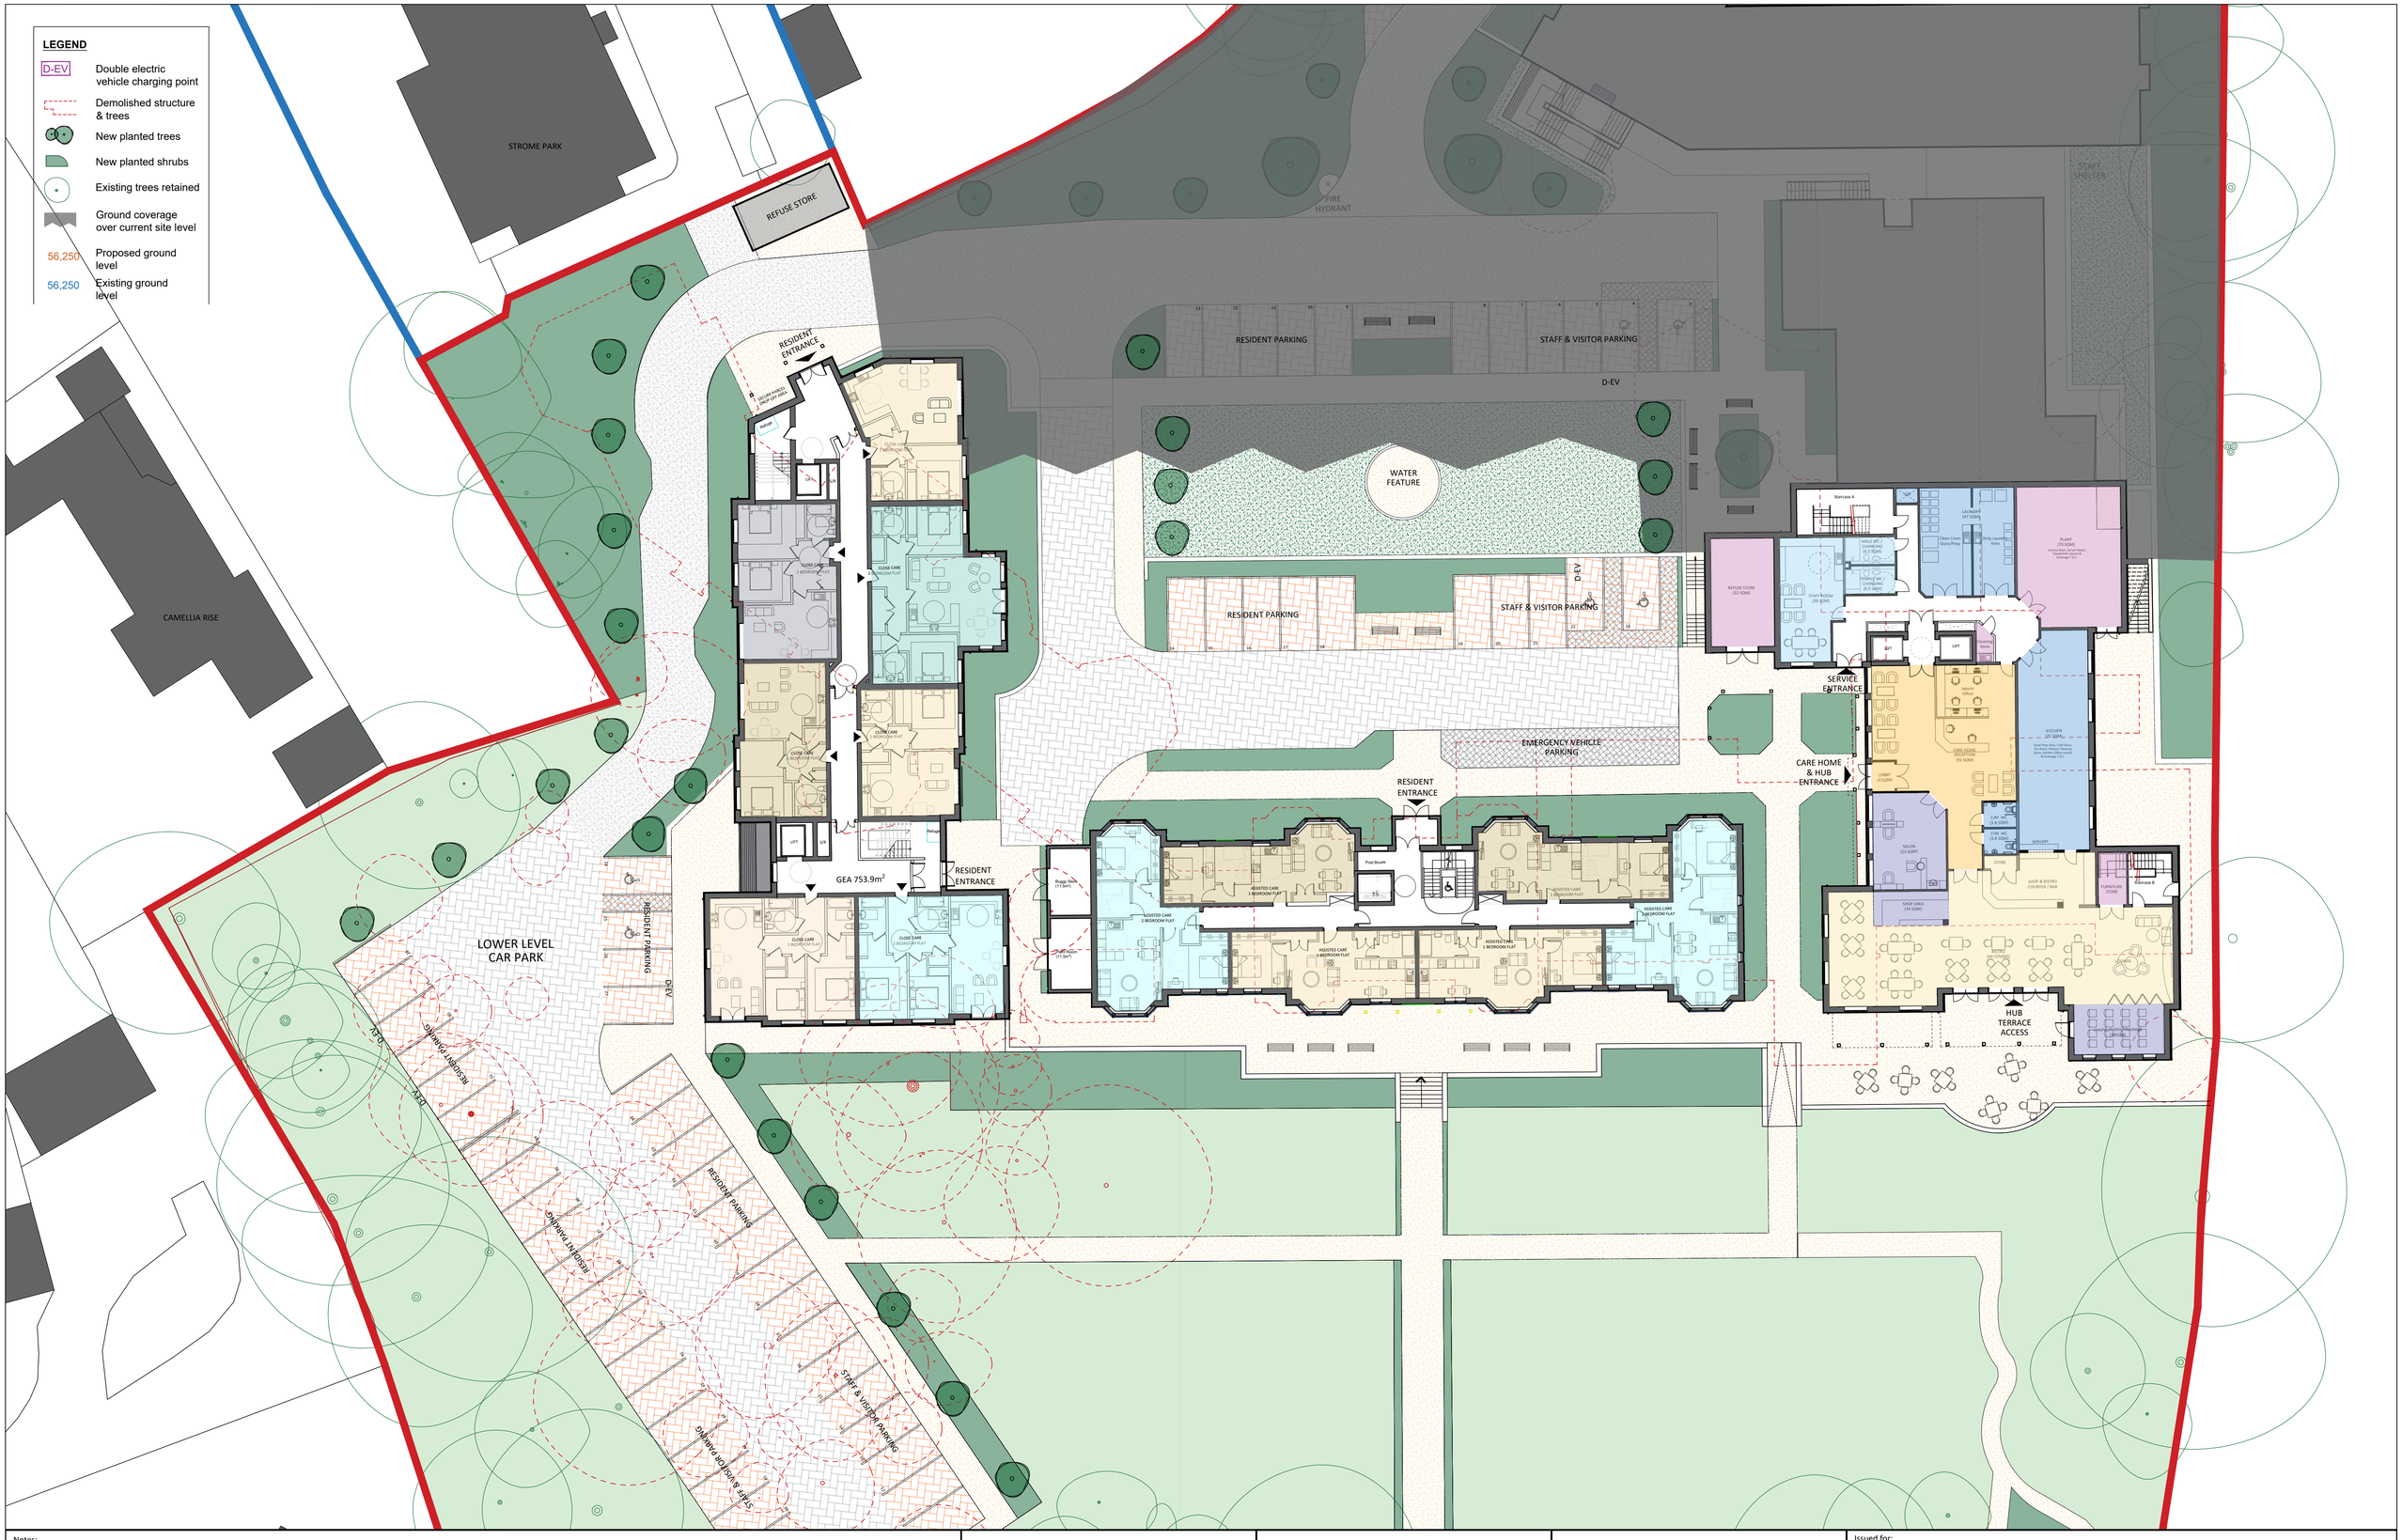


Notes:

- All drawings are subject to Planning and Building Control consent.
- The details shown are for design intent purposes only and are subject to further design development with suppliers and sub-contracters
- Proposals subject to consultation and approval from Local Authority Building Control or an Approved Inspector
- All setting out dimensions should be checked on-site prior to construction and any discrepancies and/or omissions should be reported to the Architect immediately

Rev.	Date	Details	Drawn	Chckd
H	03/03/25	Updated annotation to flats and bedrooms	CB	HK
G	05/11/24	Design Development, Care Home & Close Care Block	CB	PR
F	13/02/24	Sussexdown House new-build & landscape alterations	CE	MA
E	JULY'23	CONSENTED SCHEME (Drawings by Savills, 2023)	SAV	TOR

Drawn By:	Date:	Checked By:	Date:
CE	13/02/24	MA	14/02/24

Issued for:

PLANNING - SECTION 73

Drawing:
SITE PLAN - Proposed Lower Ground Floor Plan

Project No:
23068

Scale:
1:200 @A1

Project/Client:
Care South - Sussexdown House, Storrington

Dwg No:
302

Rev: H

BrightSPACE architects
27 Glasshouse Studios, Fryern Court Road, Fordingbridge, Hampshire, SP6 1QX
T: (01425) 655806
www.brightspacearchitects.com

© BrightSpace Architects Ltd. Contractors must work only to figured dimensions which are to be checked on site. Registered Office - 17 Northover Rd, Pennington, Lymington, Hampshire, SO41 8GU. Registered Number - 07399008